HPK/2011/0696

SHEET 1.

29 DEC 2011

EXISTING GROUND FLOOR PLAN.

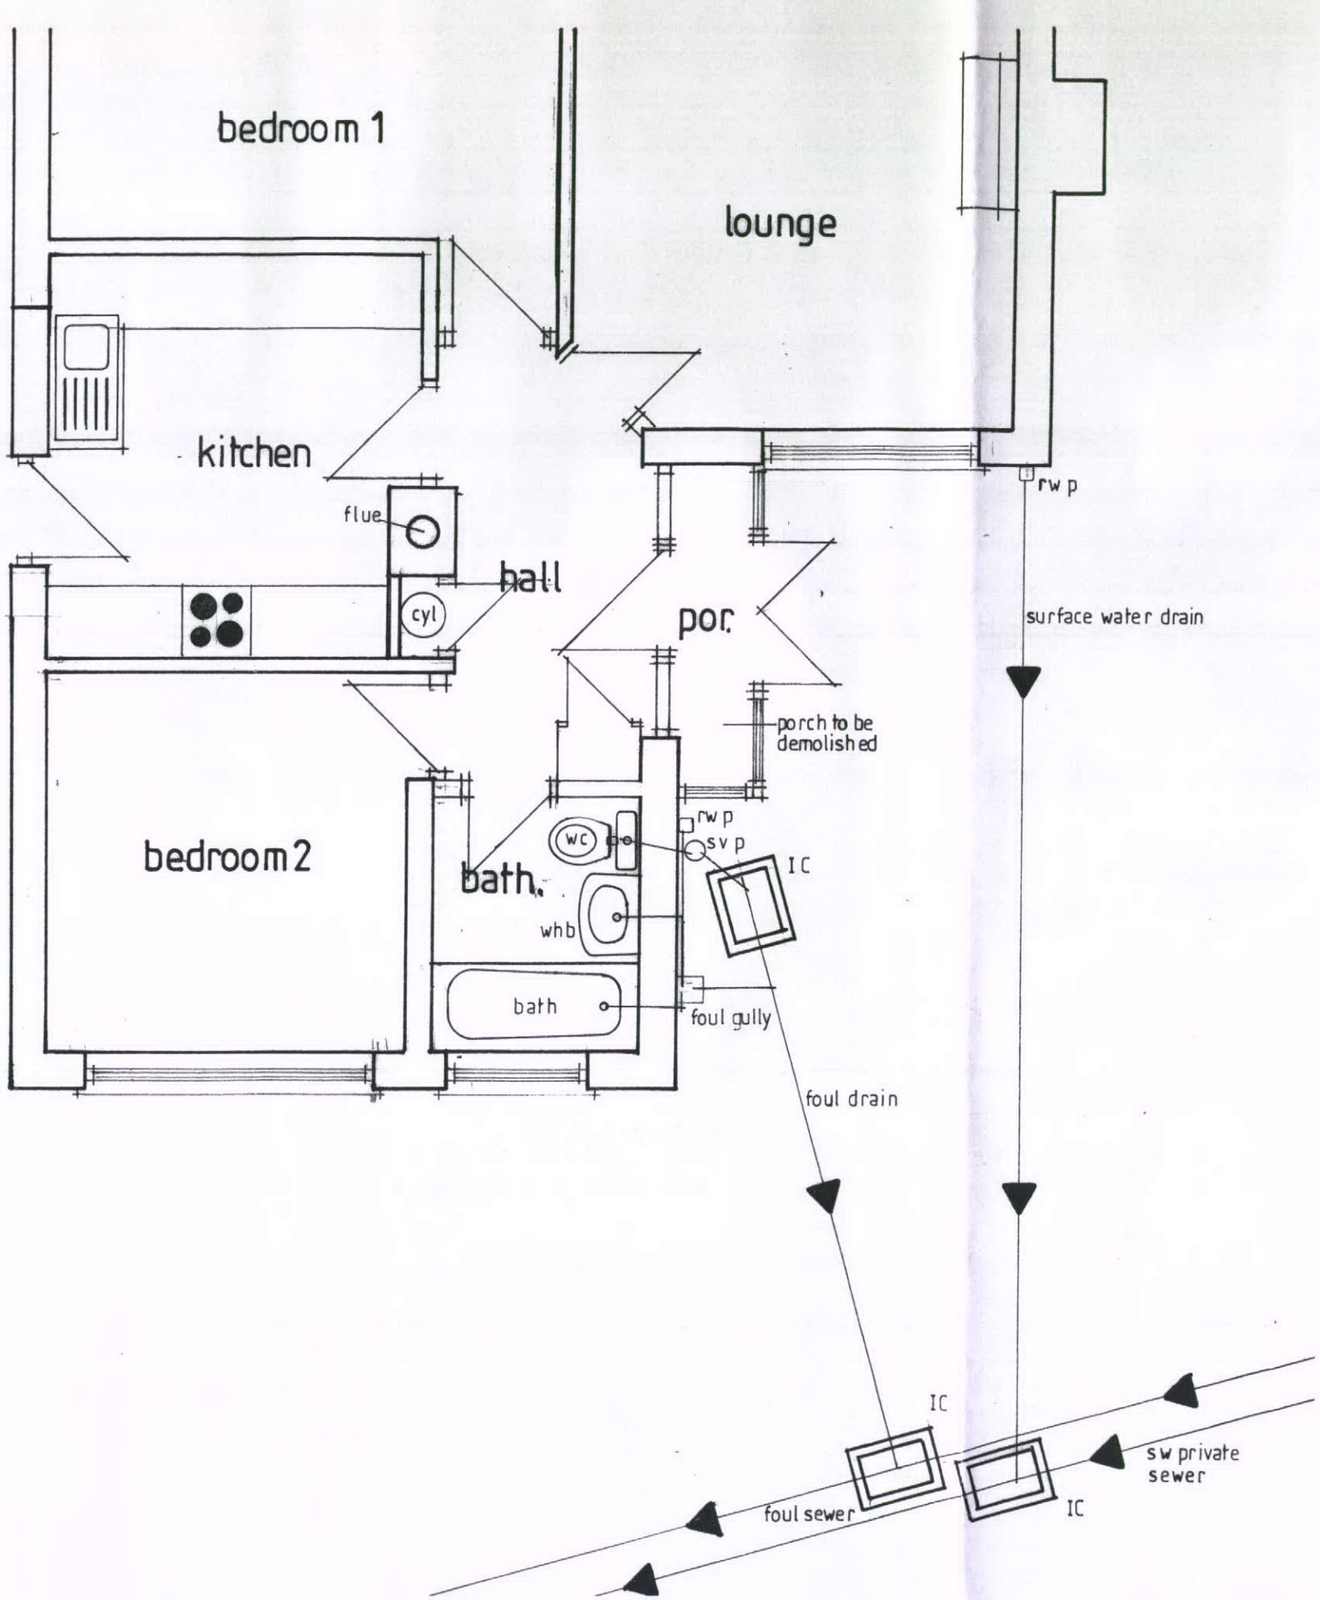

Proposed Construction of a Single Storey Front AdditionTo Form a Dining Room at 37, Milldale Avenue, Buxton. SK17 9BE.

For Mr and Mrs S.Bothamley.

Scale 1: 50.

November 2011.