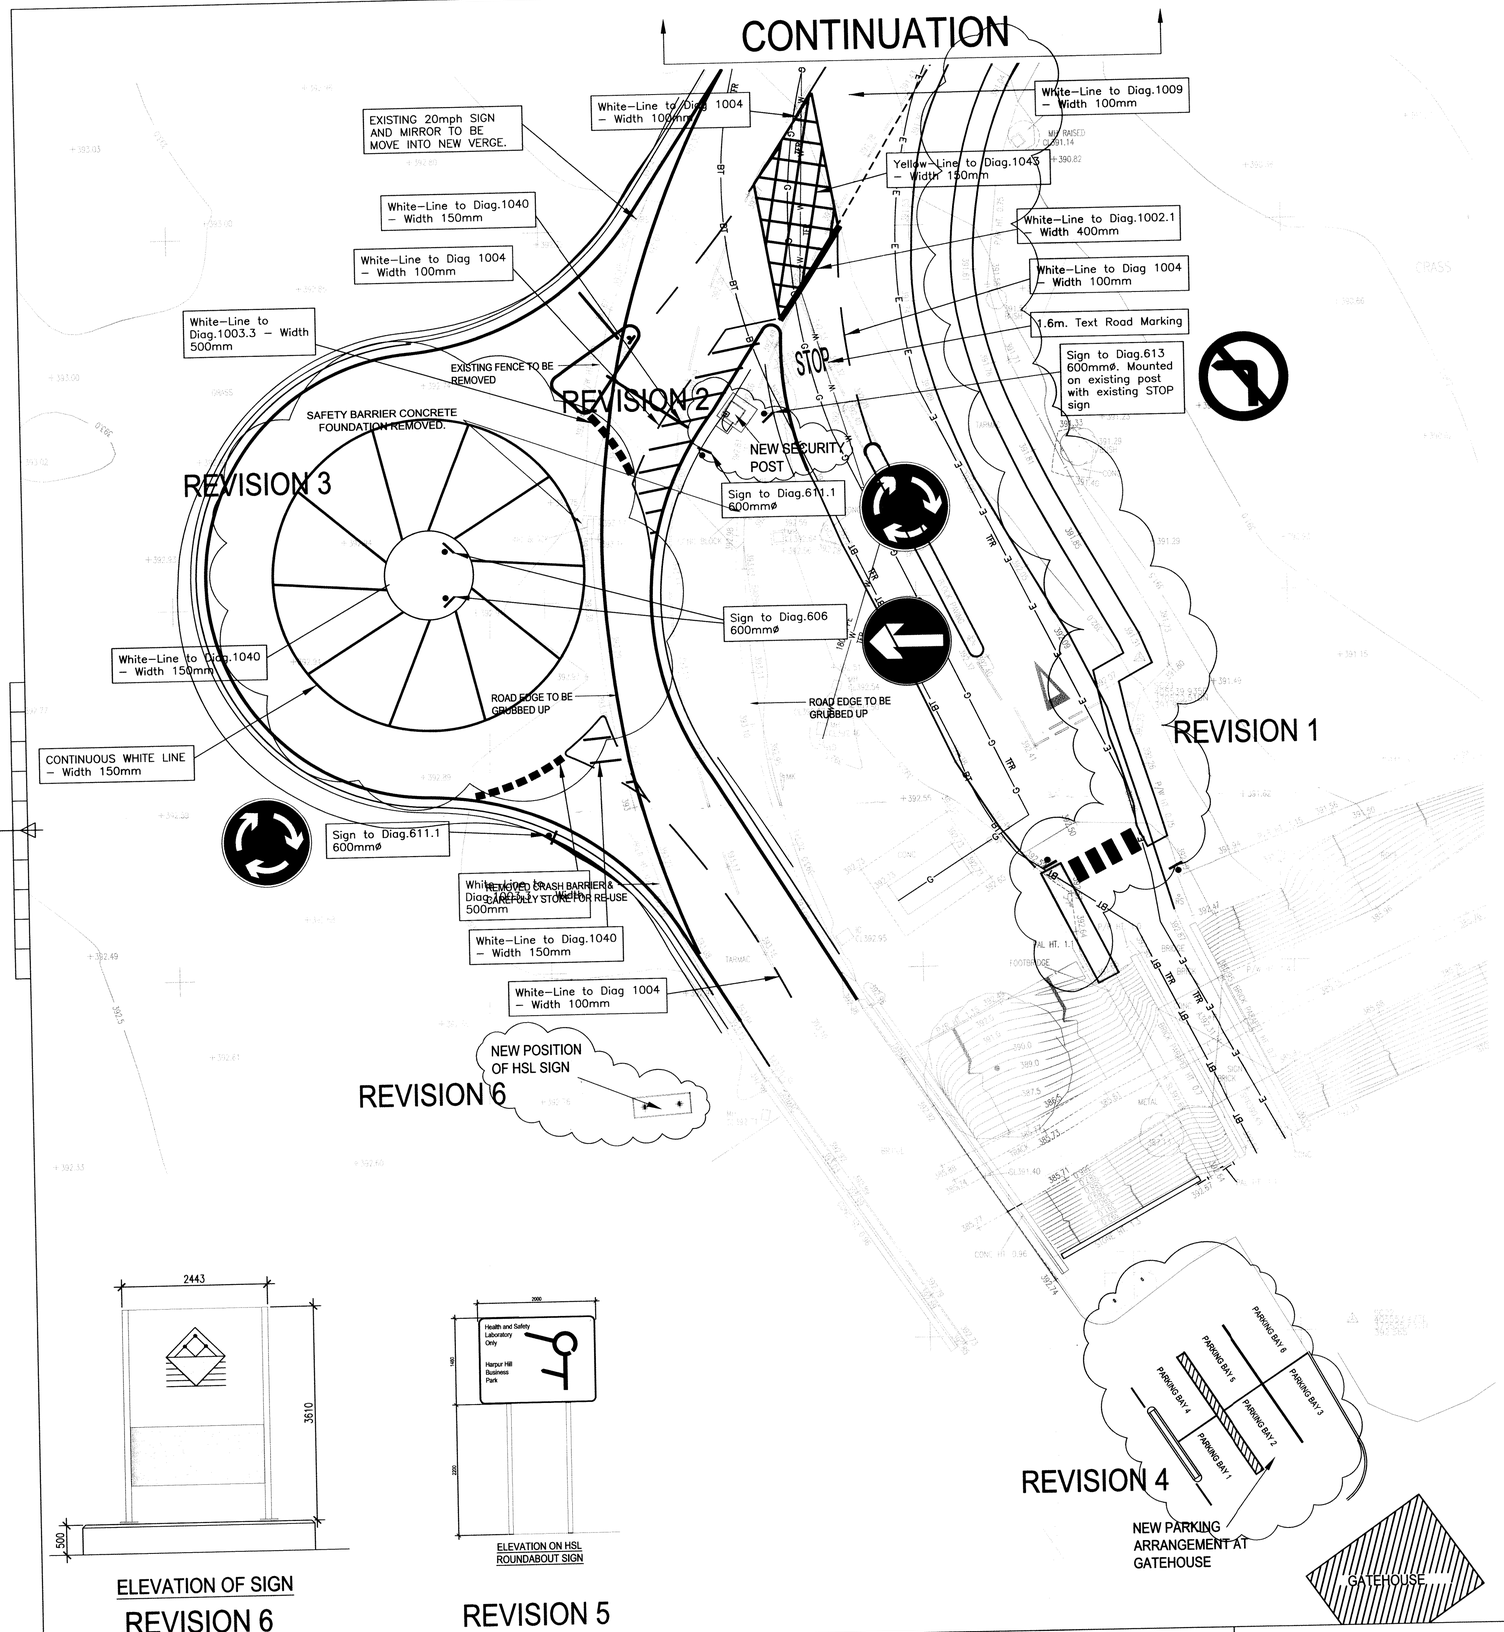

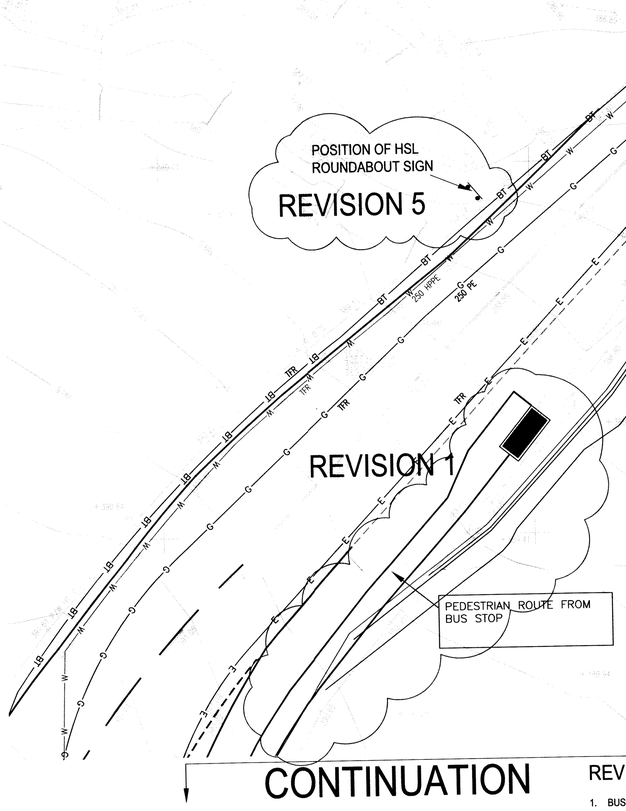

ELEVATION OF SIGN

REVISION 6

ELEVATION ON HSL ROUNDABOUT SIGN

REVISION 5

REVISION 2 COLOUR GOOSE WING GREY WITH POPPY RED FASCIA TRIM

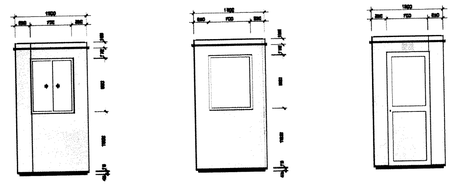

ELEVATIONS OF SECURITY POST

REVISION 1 COLOUR GREEN RAL 6005

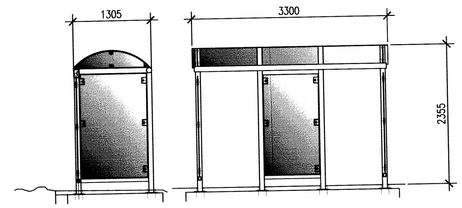

FRONT AND SIDE ELEVATIONS OF BUS STOP SHELTER

BUILDING DESIGN PARTNERSHIP SHALL HAVE NO RESPONSIBILITY FOR ANY USE MADE OF THIS DOCUMENT OTHER THAN FOR THAT WHICH IT WAS PREPARED AND ISSUED.

ALL DIMENSIONS SHOULD BE CHECKED ON SITE.

DO NOT SCALE FROM THIS DRAWING.

ANY DRAWING ERRORS OR DIVERGENCES SHOULD BE BROUGHT TO THE ATTENTION OF BUILDING DESIGN PARTNERSHIP AT THE ADDRESS SHOWN BELOW.

NOTES

READ WITH ORIGINAL PLANNING DRAWINGS ISSUED MARCH 2010

REVISIONS TO PLANNING

1. BUS STOP, BUS SHELTER AND PATH ADDED.
2. SECURITY POST ADDED.
3. HATCHING TO ROUNDABOUT ADDED.
4. LAYOUT OF PARKING AT GATEHOUSE REVISED.
5. NEW ROUNDABOUT SIGN ADDED.
6. HSL ENTRANCE SIGN RELOCATED.

REVISION	DESCRIPTION	DRAWN	CHECKED	DATE
-		PB	BDP	14/12/11

FIRST ISSUE

KEY PLAN

BDP.

11 Ducie Street
P.O. Box 85, Piccadilly Basin
Manchester M60 3JA
United Kingdom
T +44 (0)161 828 2200
F +44 (0)161 828 2235
www.bdp.com

PROJECT TITLE: HSL BUXTON GATE HOUSE EXTENSION AND VISITORS PARKING

PROJECT NUMBER: P2003917

DRAWING TITLE: PLANNING AMENDMENTS TO ORIGINAL SUBMISSION

SCALE: @ A1 1:200

DATE: 14/12/11

DRAWING No.: (9-)CP0016

REVISION: -