
30 DEC 2011

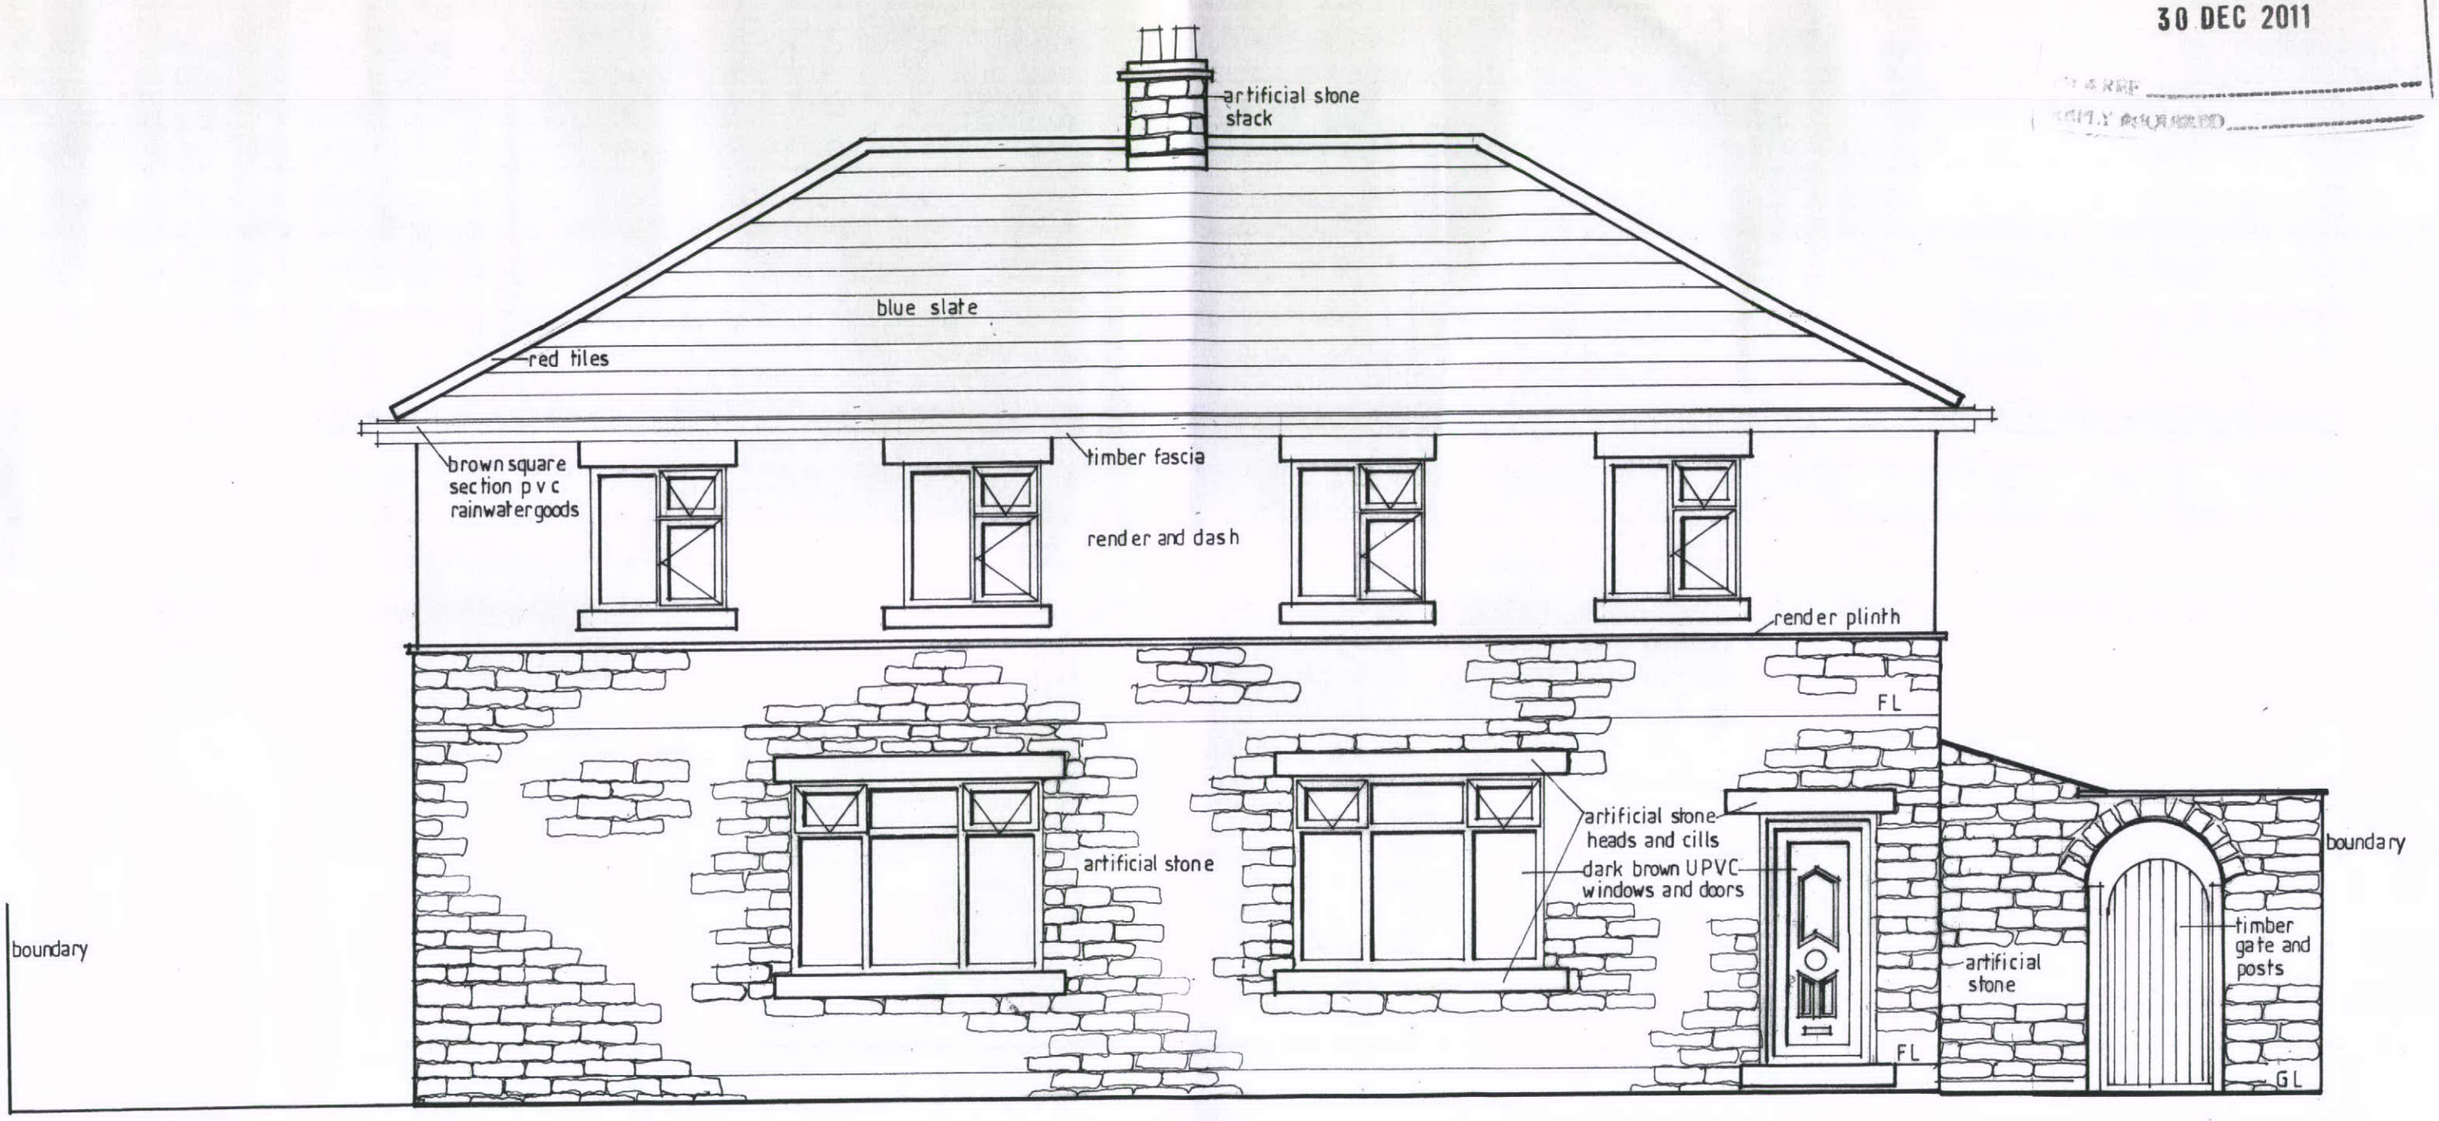

Existing Front South Elevation.