
HPK/2011/0576

Sheet 4.

[illegible] COUNCIL
[illegible]
[illegible]

30 DEC 2011

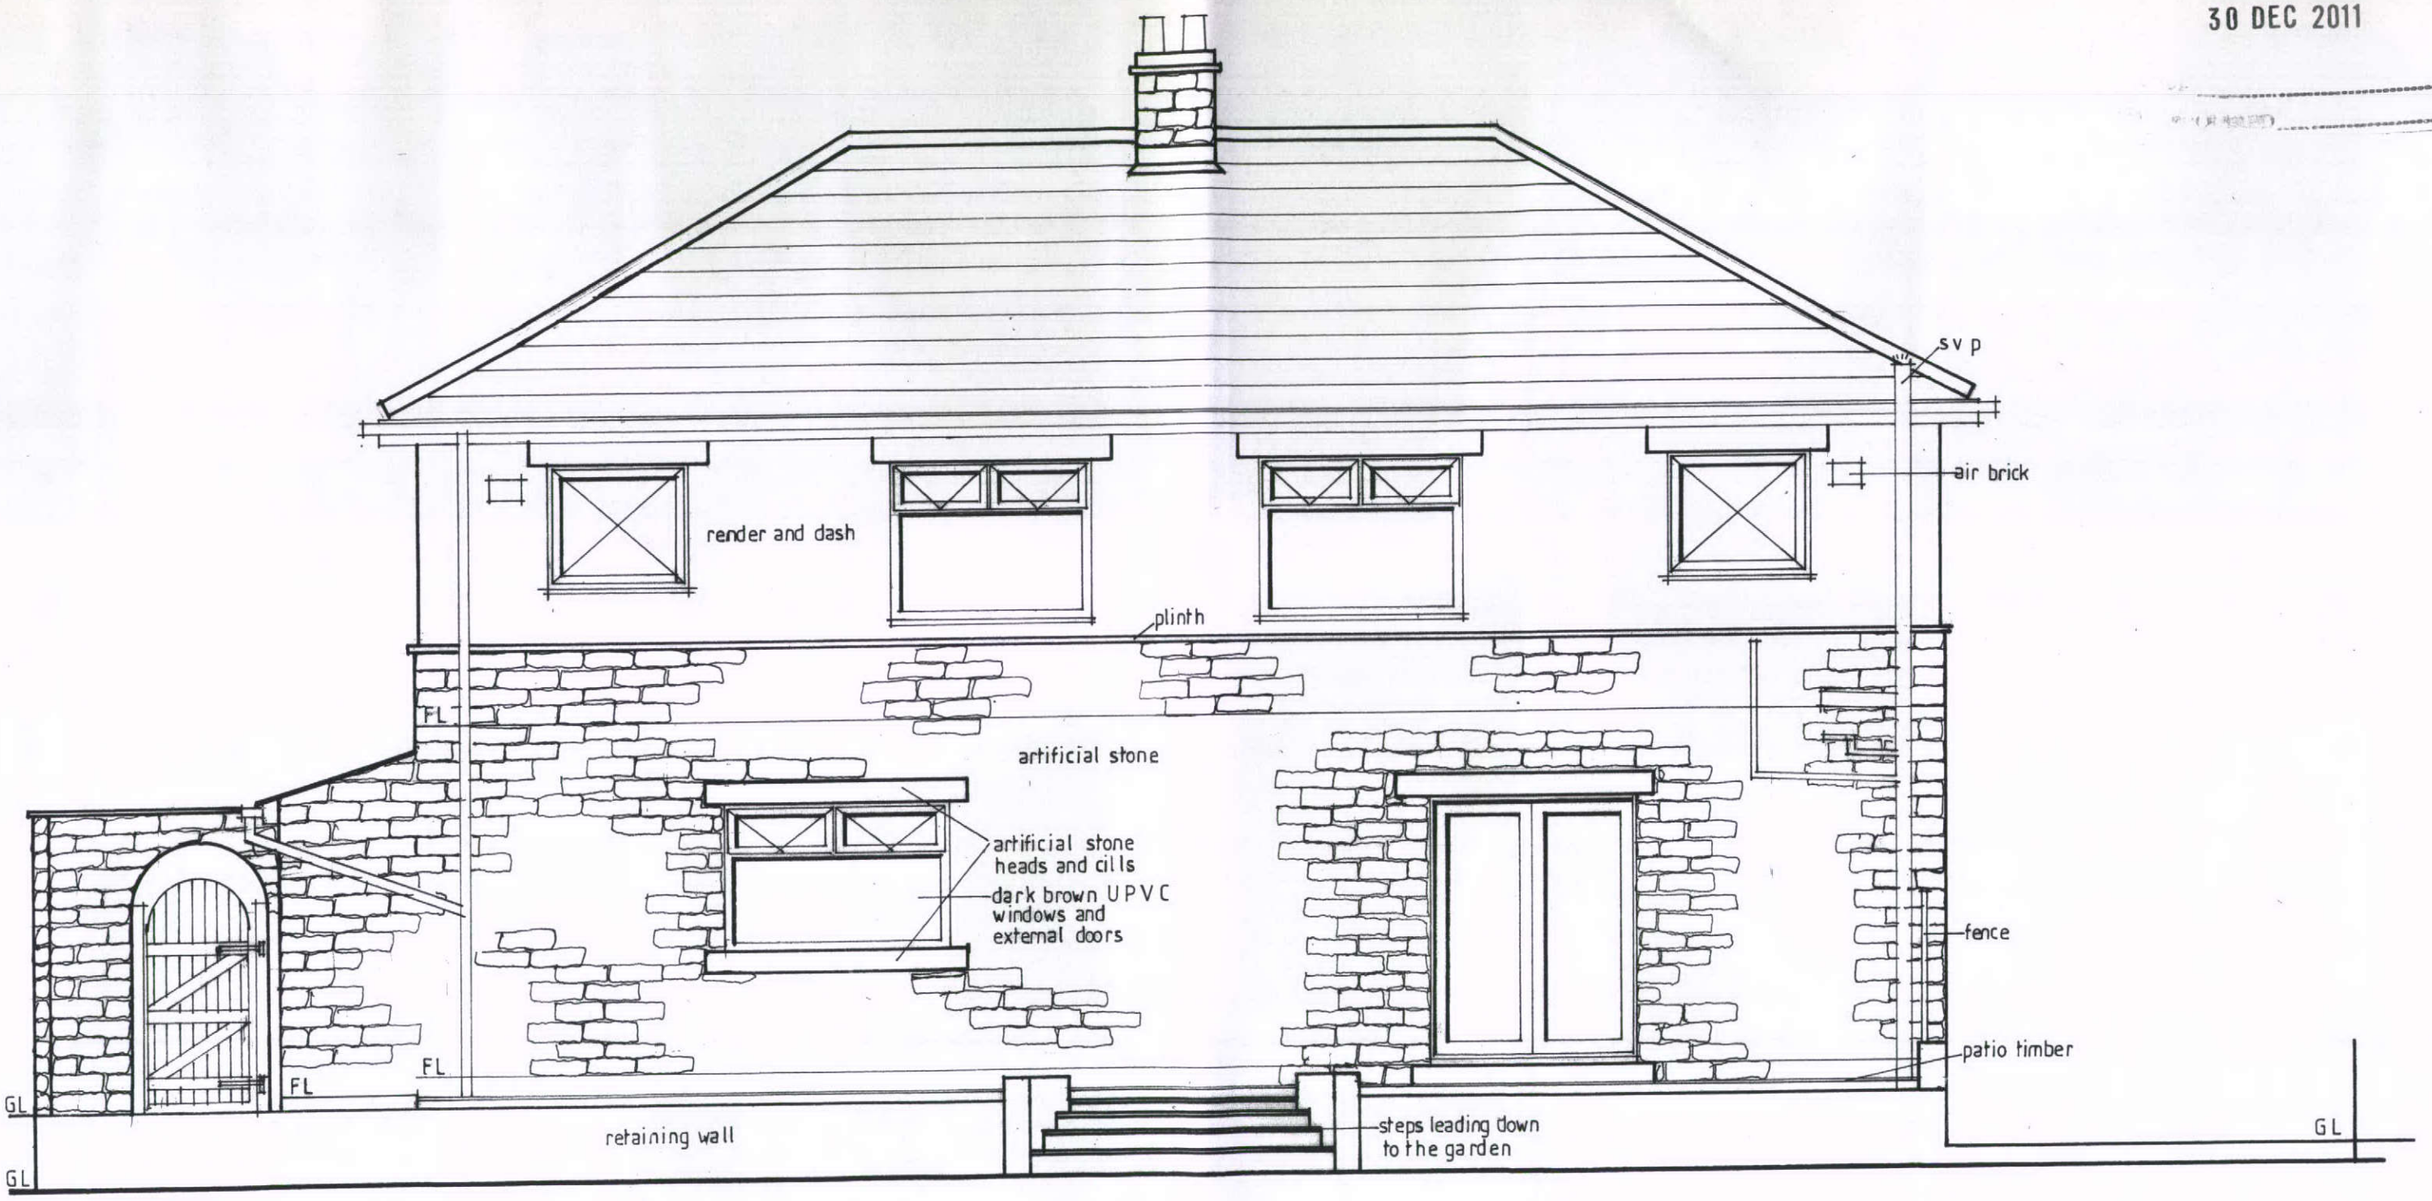

Existing Rear North Elevation.