(2) Side Elevation 1:50 scale A3 paper

HPK/2011/0693
COUNCIL
SK179UP

Wooden Stables for Fern Cottage, Fern Road, Bo[illegible]

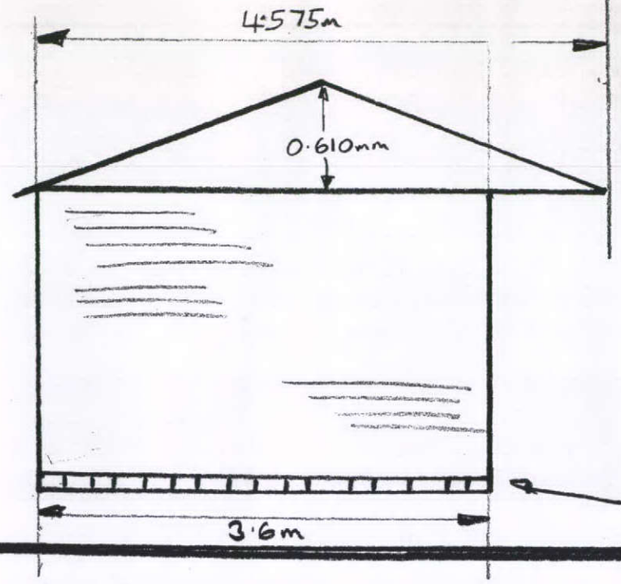

Roof - Coraline / Onduline / Corrugated / or Felt Roof / Black

Frame 75mm x 50mm

Roof Spars 100 x 50mm

Ship Lap 16mm thick x 10m lengths

Engineering Brick Base + Concrete Floor

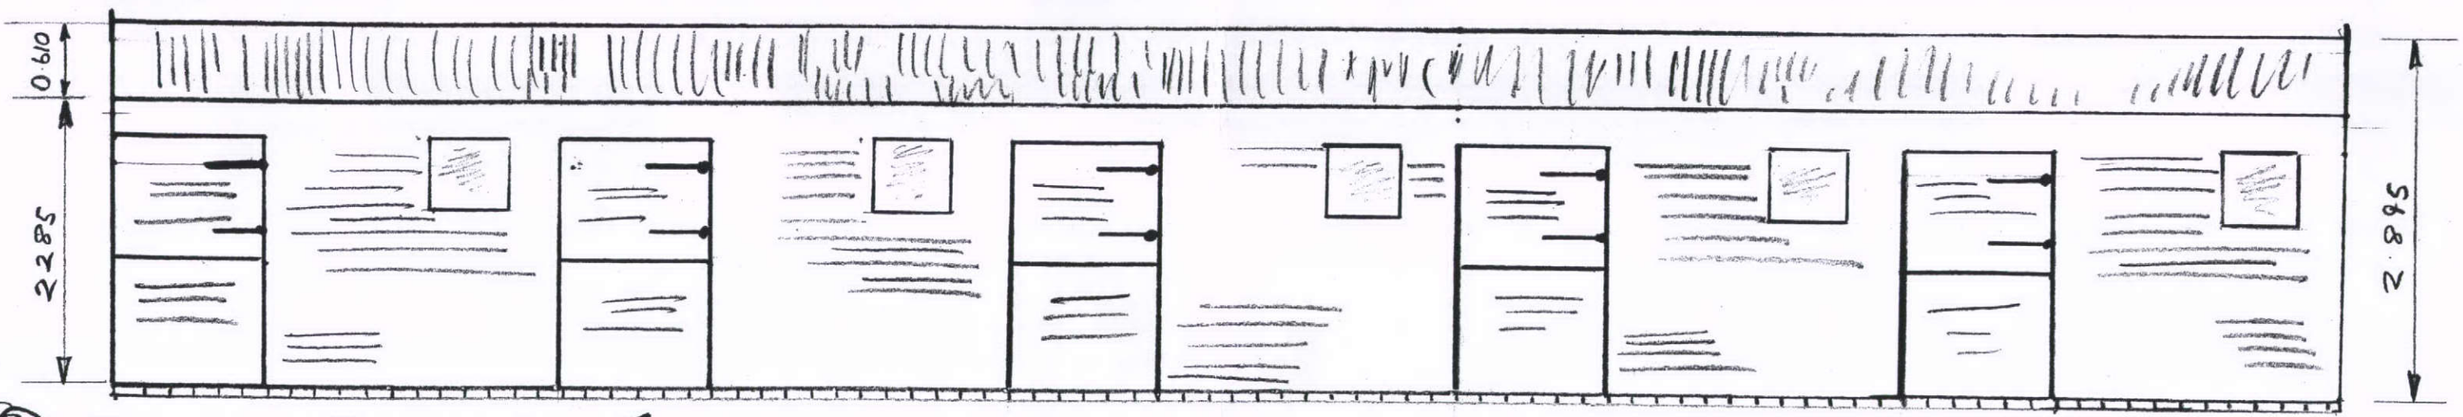

(3) Front Elevation

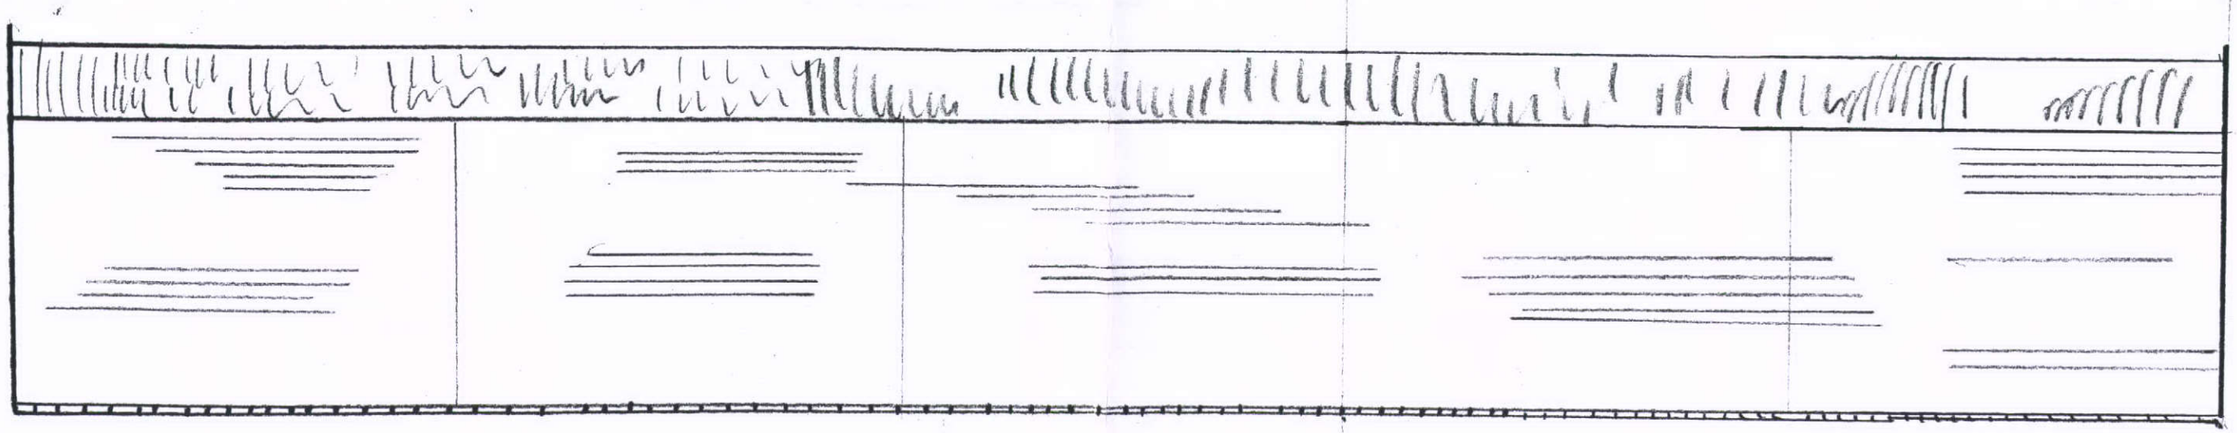

(4) Rear Elevation.