


HPK/2010/0681
HIGH PEAK BOROUGH COUNCIL
GLOSSOP SITE
RECEIVED
30 DEC 2010
DATE
ACKNOWLEDGED

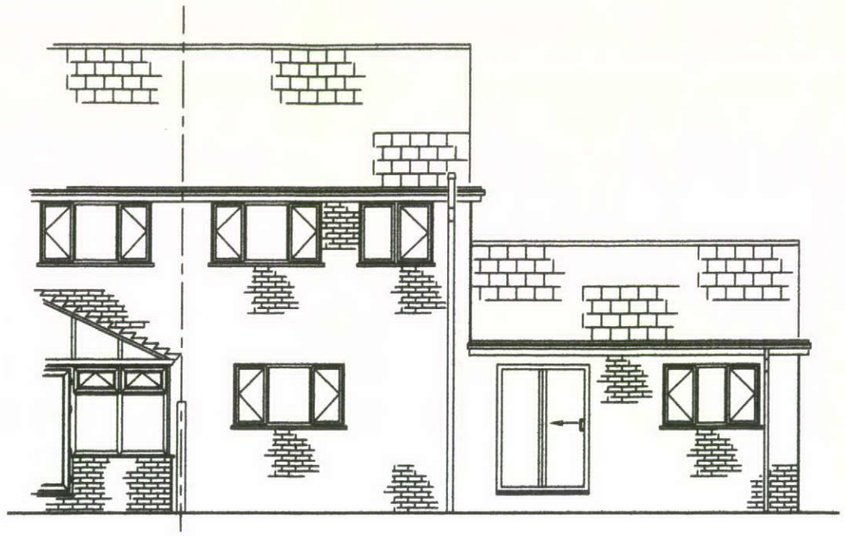


Existing rear elevation

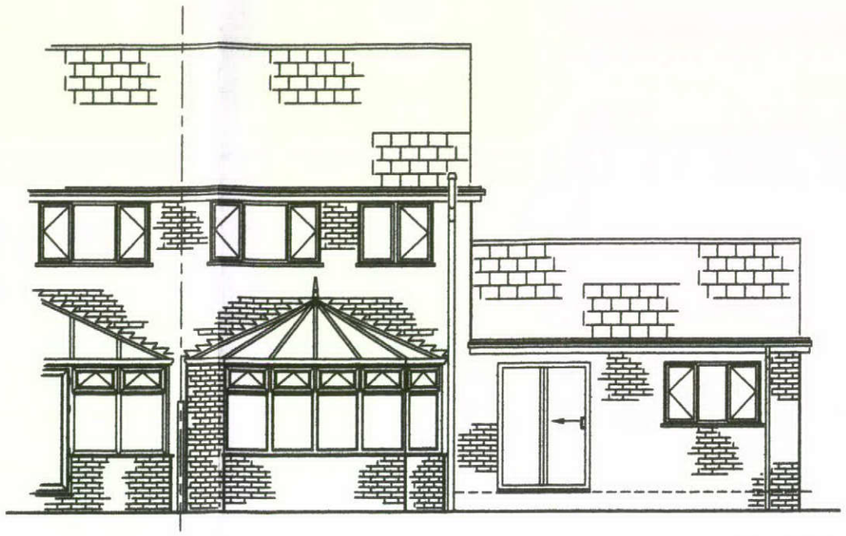


Proposed rear elevation

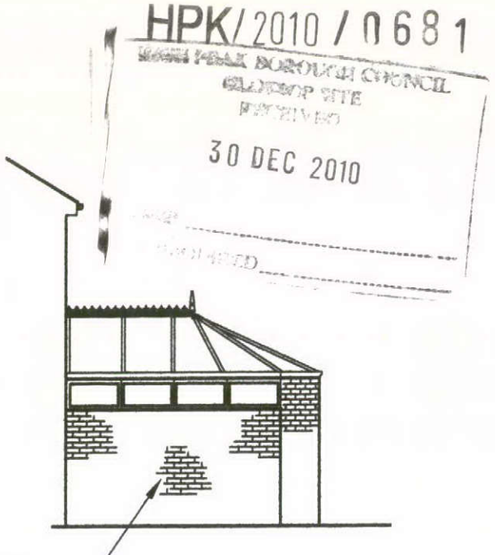


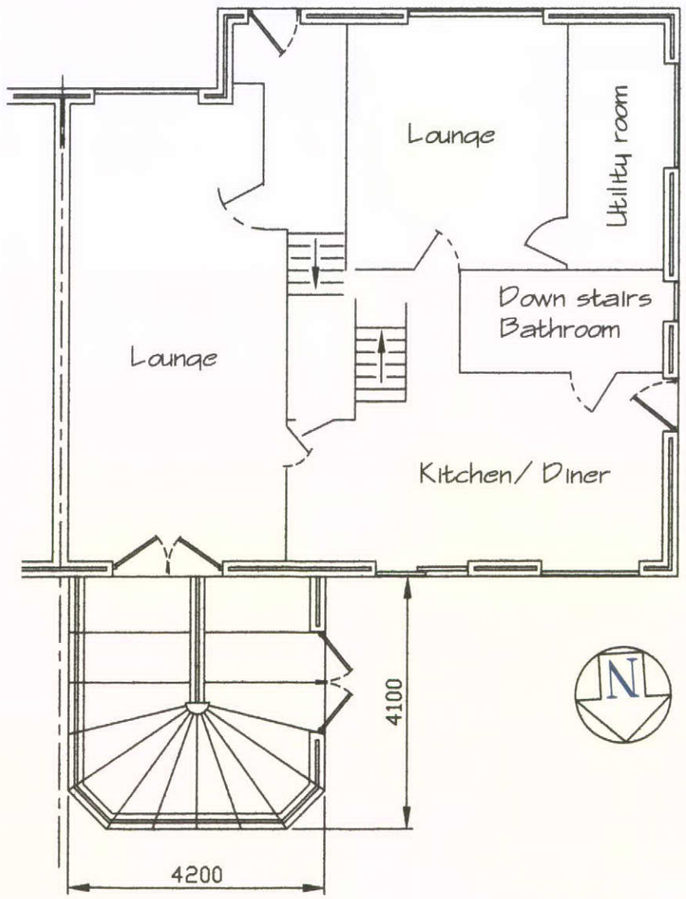


Proposed ground floor plan

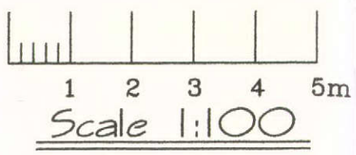

Scale 1:100

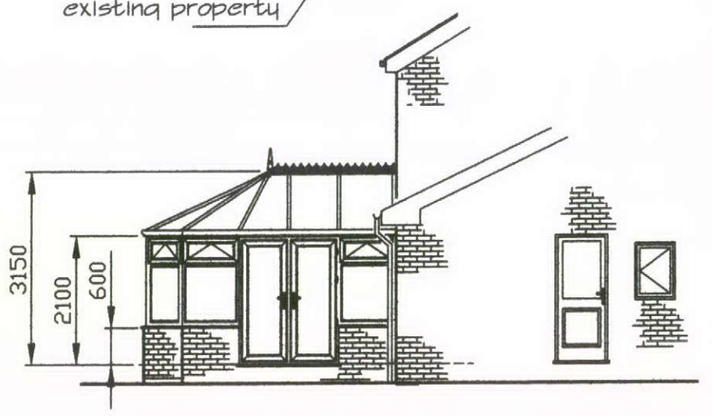

Proposed side elevations

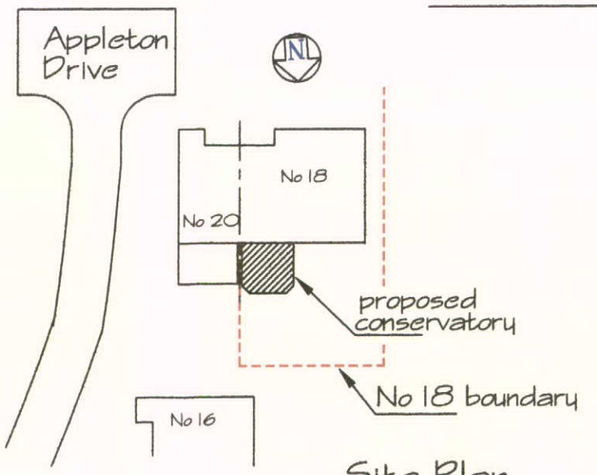

Site Plan
(1:500)

WINDOW & CONSERVATORY OPTIONS
Options House
Peakdale Road
Glossop
SK13-6LQ

1

Client
Mr & Mrs G.Smith
18 Appleton Drive
Glossop
SK13 8RX

Scale 1:100, 1:500

Date 08/12/10 | Drawn-*E.Ogden*

Drawing title
Proposed rear
Conservatory