

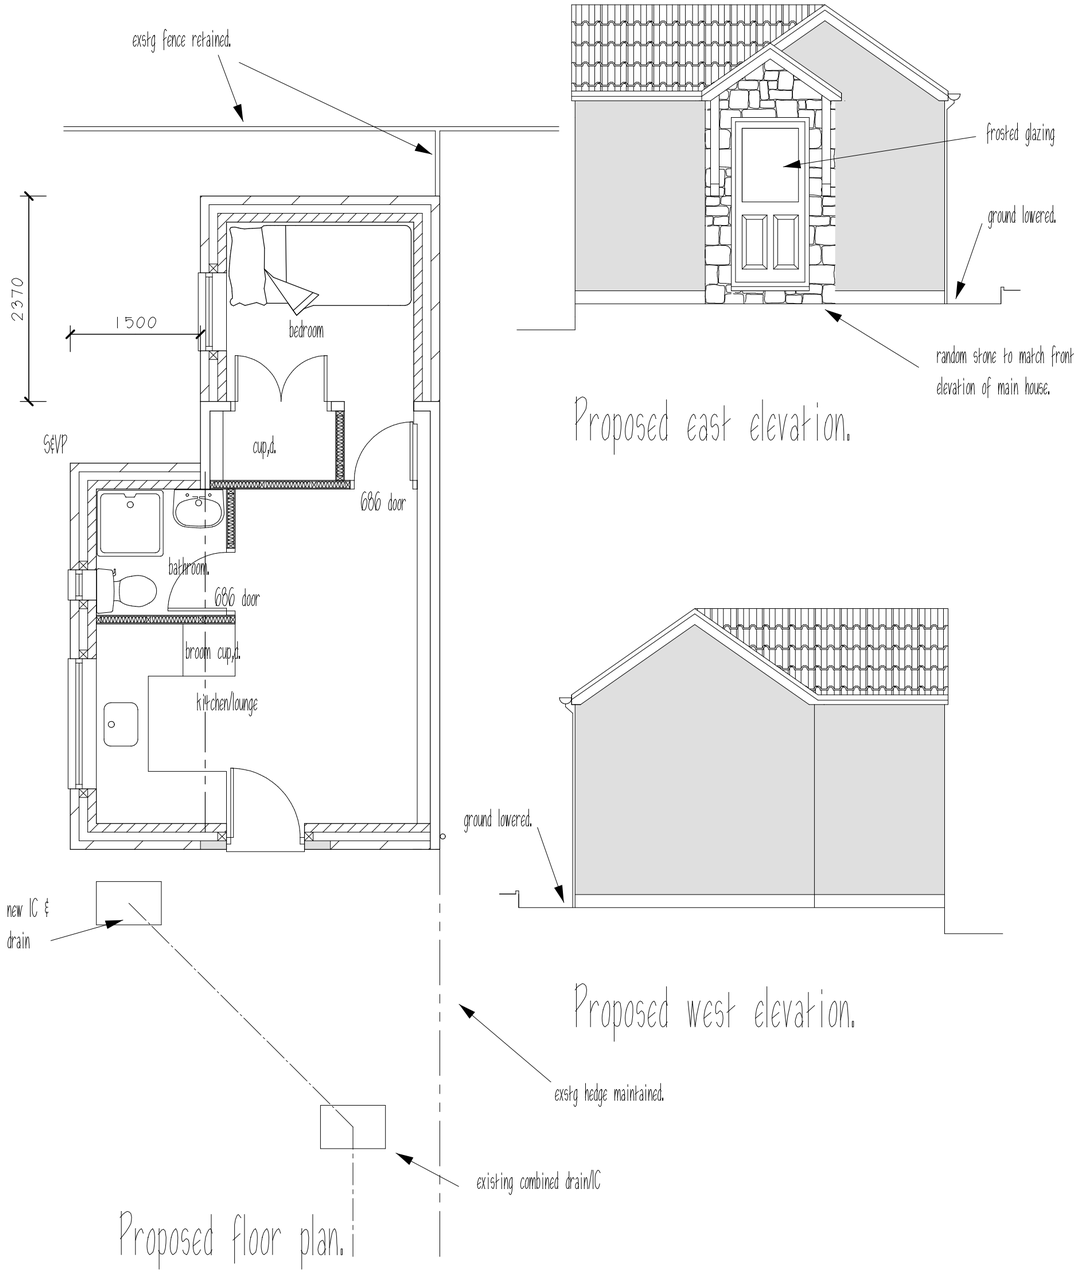


Proposed floor plan.

Proposed east elevation.

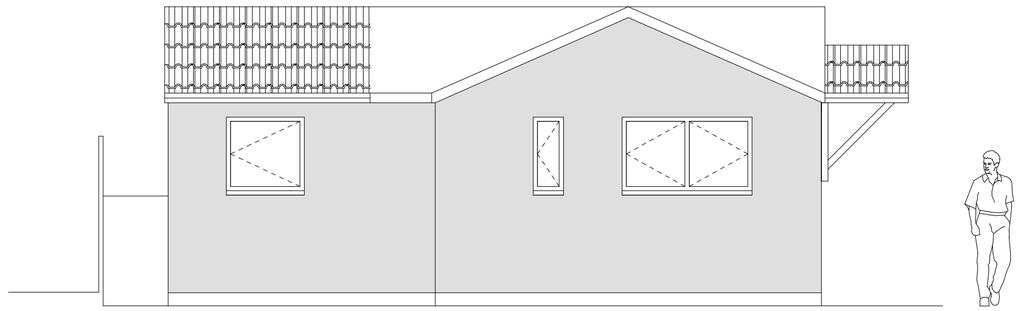

Proposed south elevation.

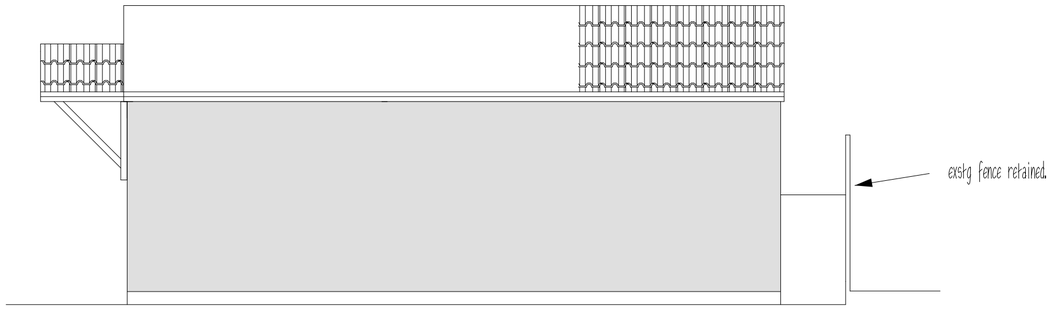

Proposed north elevation.

REVISIONS:
A. East elevation extension added. 1.11.2011
B. Scheme amended to planning req. 28.12.2011.

THIS DRAWING IS NOT TO BE
COPIED OR REPRODUCED
WITHOUT THE PRIOR WRITTEN CONSENT
OF PLANMART LTD.

PLANMART

Client:
Mr. P. Kiddy,

Project:
Proposed extensions to and conversion of existing garage
into living accommodation
at 4 Park Close, Glossop. SK13 7RQ.

Title:
Proposed plans and elevations.

Scale: 1:50 A2 sheet.	
Drawn: MH	Date: Sept 2011.
Project no.: 2390	Drawing no.: 2390-2B.

PLANMART LIMITED
53A High St. West, Glossop,
Derbyshire SK13 8AZ.
Tel: 01457 863153 E mail: planmart@btconnect.com