HPK/2011/0716
COUNCIL
23 DEC 2011

Revisions		
No:	Date:	Comments:

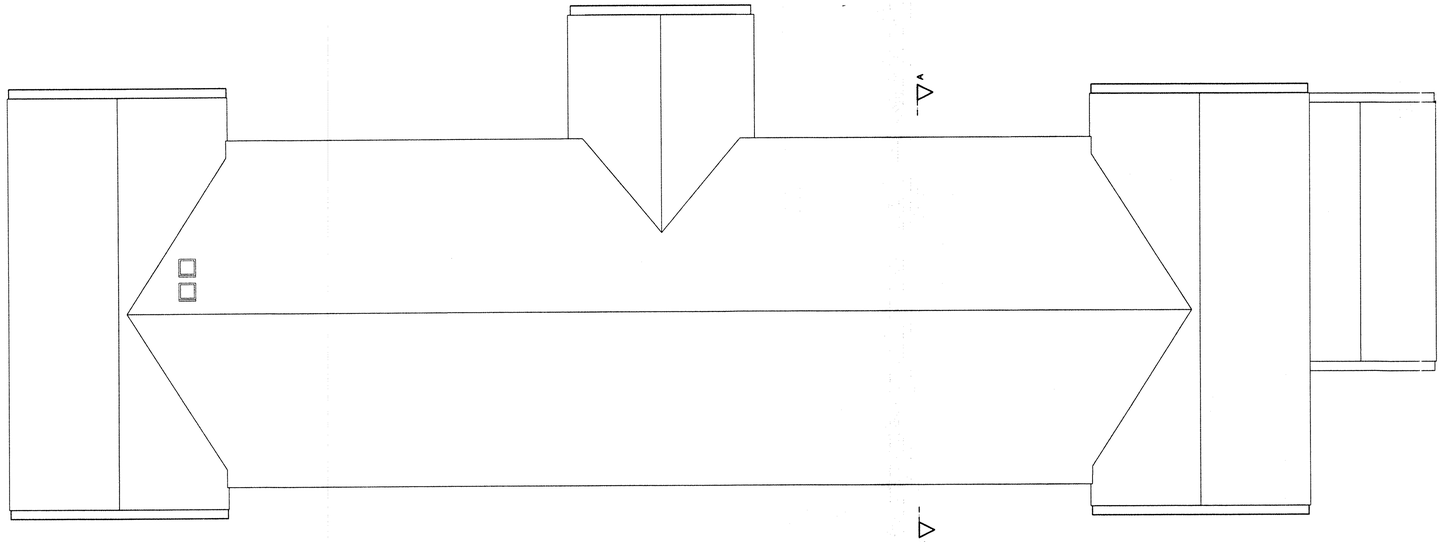

Roof Plan

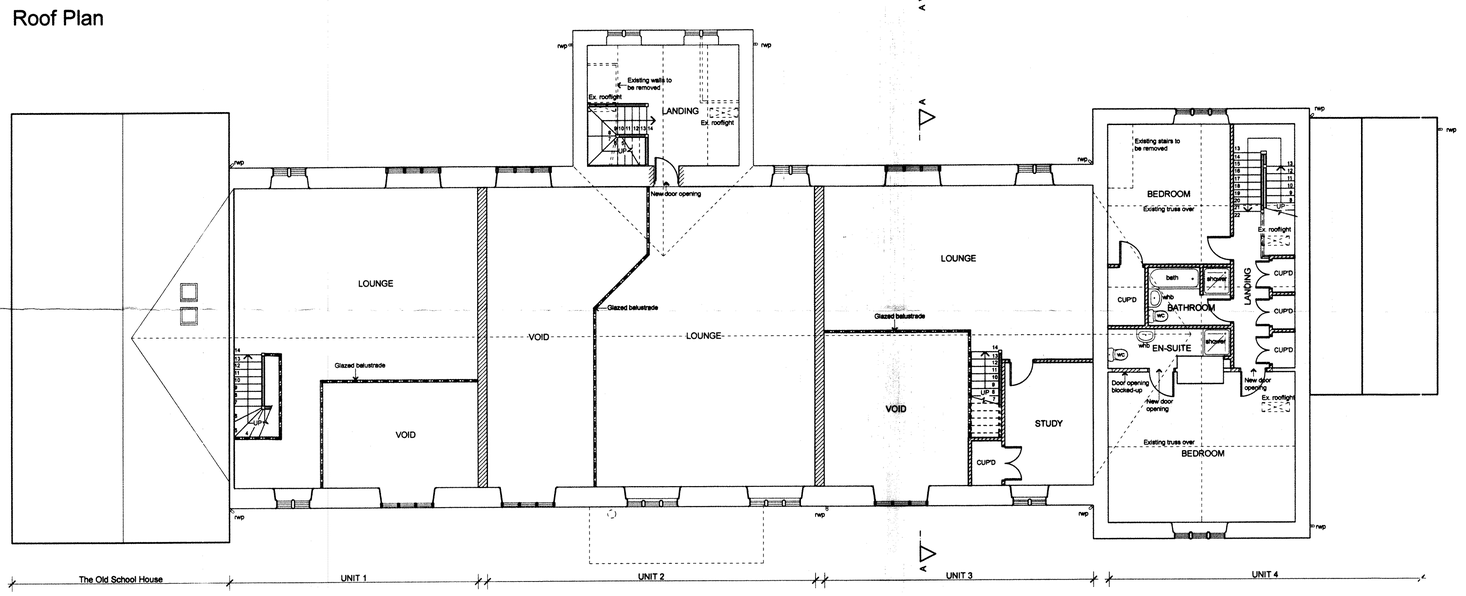

First Floor Plan

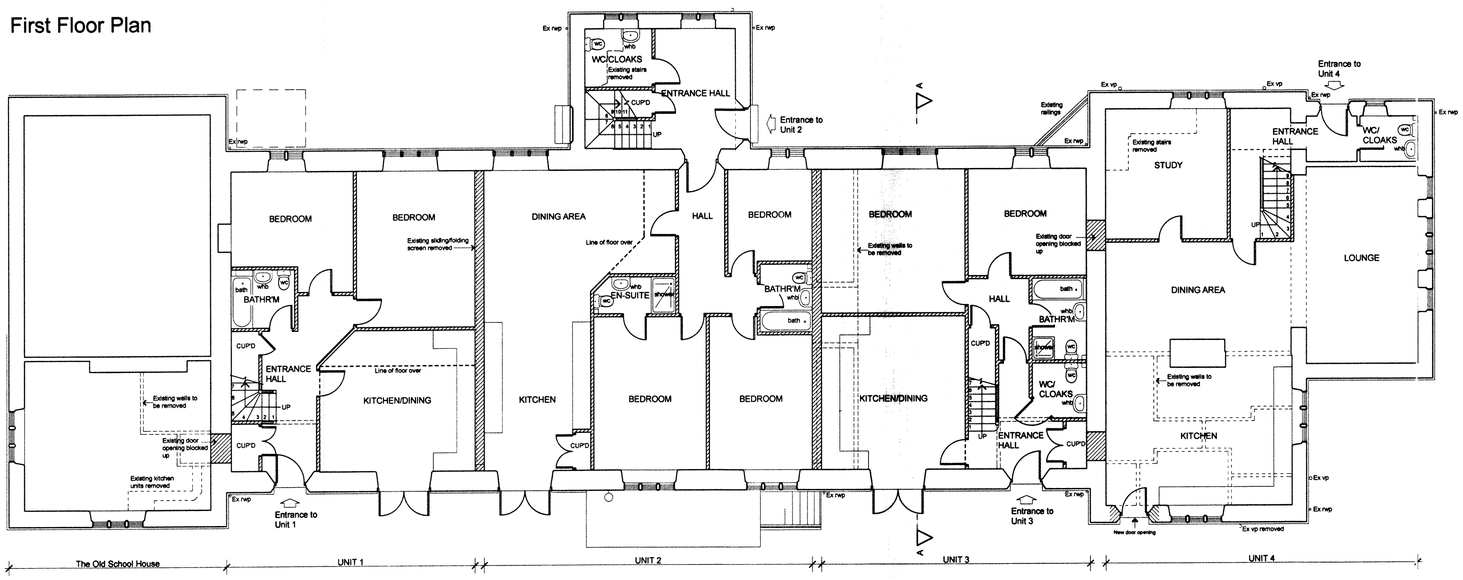

Ground Floor Plan

bga blairgrattonarchitects

Blair Gratton Architects Ltd.
29 York Street, Derby DE1 1FZ
T: 01332 340458
F: 01332 291771
E: info@blairgratton-architects.co.uk

www.blairgratton.co.uk

Project:	Duke of Norfolk School Church Street Glossop Derbyshire
Title:	Design Drawing: Four Dwellings
Client:	Derby Diocesan Board of Education
Dwg. No:	590.03
Scale:	1:100
Date:	XI/XI

Use figured dimensions only.
Contractor to check all dimensions and levels on site before work commences and report any discrepancies or variations to the Architect immediately.

RIBA Chartered Architects

© Design Copyright of Blair Gratton Architects Limited.