Revisions		
No:	Date:	Comments:

HPK/2011/0716

COUNCIL
23 DEC 2011
PLANNING

N

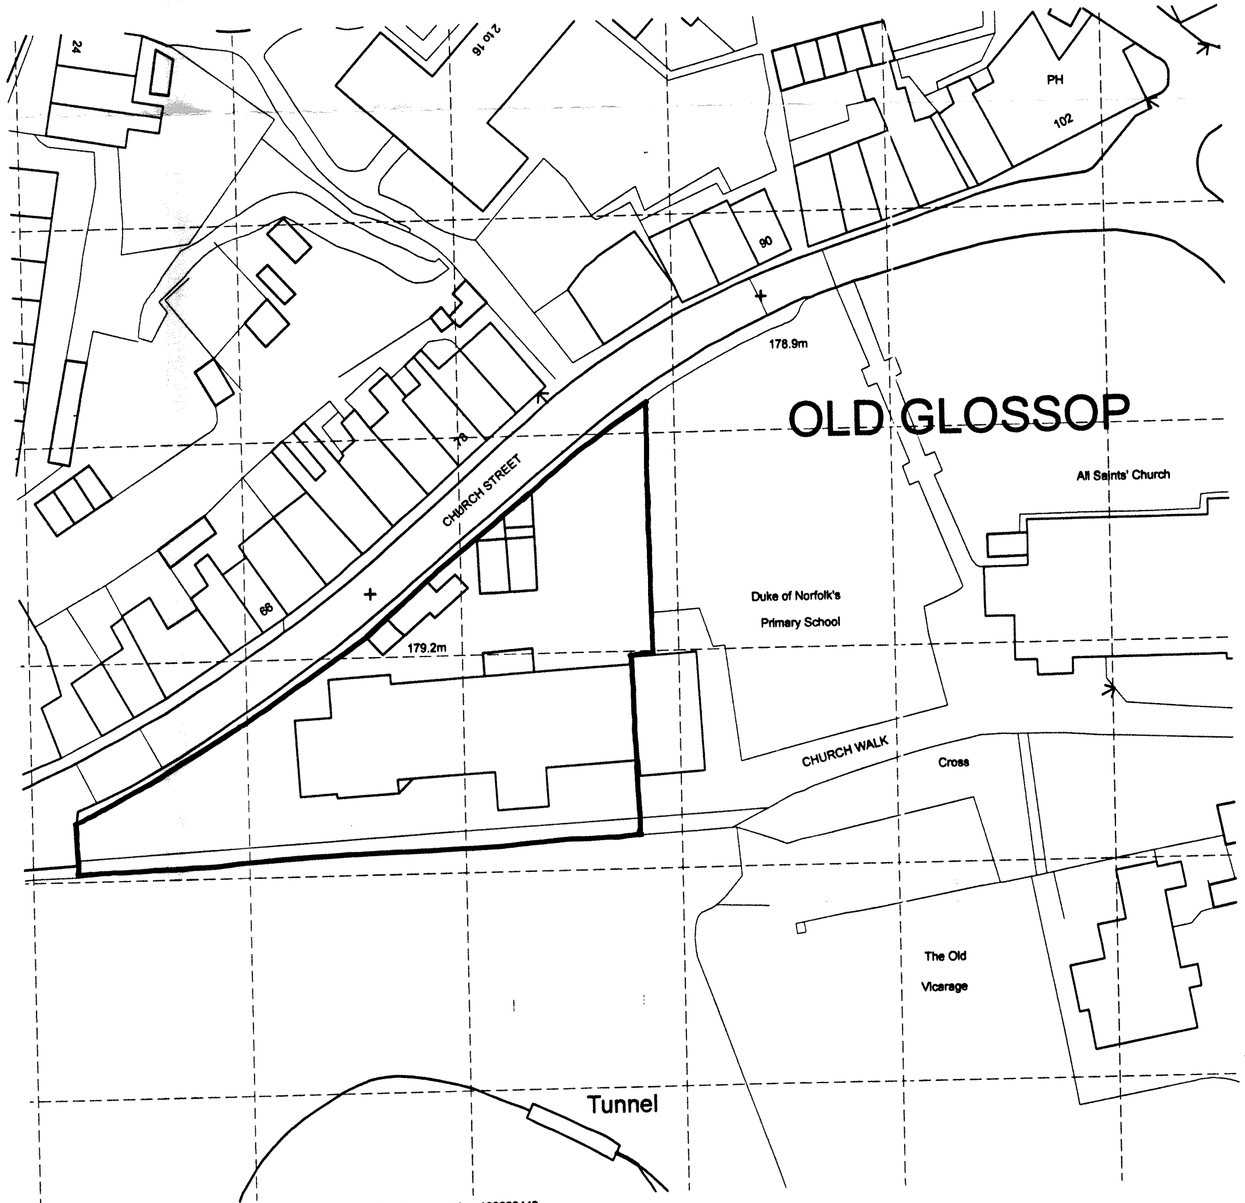

© Crown Copyright Reserved 2009. All rights reserved. Licence number 100020449

0 25metres

Block Plan Scale 1 : 500

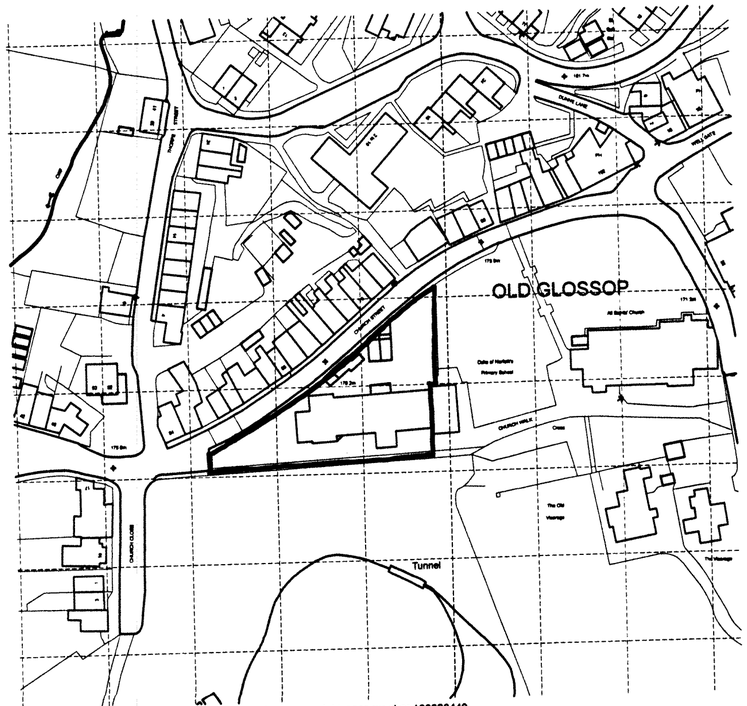

Ordnance Survey (c) Crown Copyright 2011. All rights reserved. Licence number 100020449

0 25metres

Location Plan Scale 1 : 1250

bga blairgrattonarchitects

Blair Gratton Architects Ltd.
29 York Street, Derby DE1 1FZ
T: 01332 340458
F: 01332 291771
E: info@blairgratton-architects.co.uk

www.blairgratton.co.uk

Project:	Duke of Norfolk School Church Street Glossop Derbyshire
Title:	Site Location Plan & Block Plan
Client:	Derby Diocesan Board of Education
Dwg. No:	590.05
Scale:	1:500 & 1:1250
Date:	XI/XI

Use figured dimensions only.
Contractor to check all dimensions and levels on site before work commences and report any discrepancies or variations to the Architect immediately.

RIBA Chartered Architects

© Design Copyright of Blair Gratton Architects Limited.