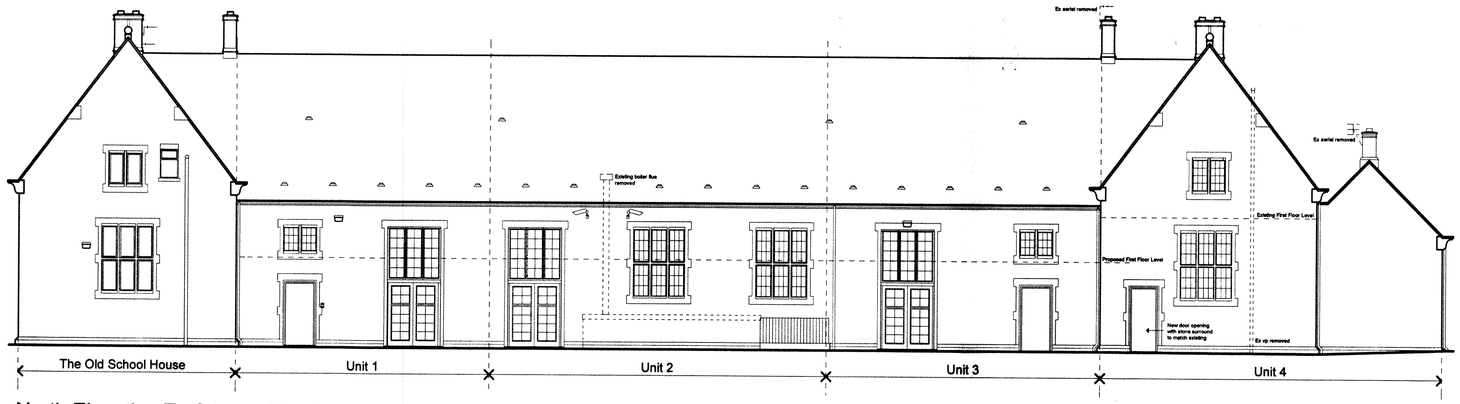

North Elevation To Church Street

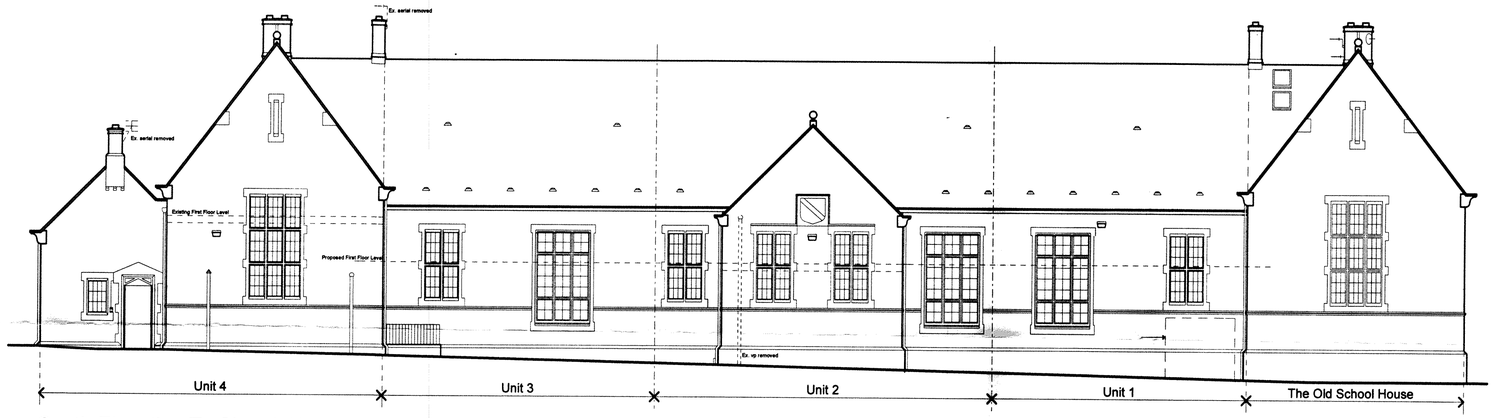

South Elevation To Church Walk

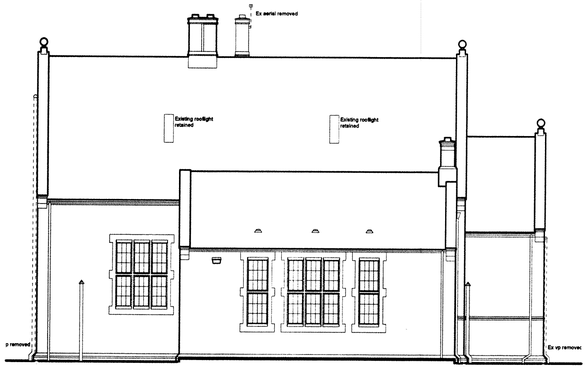

West Elevation To Church Walk

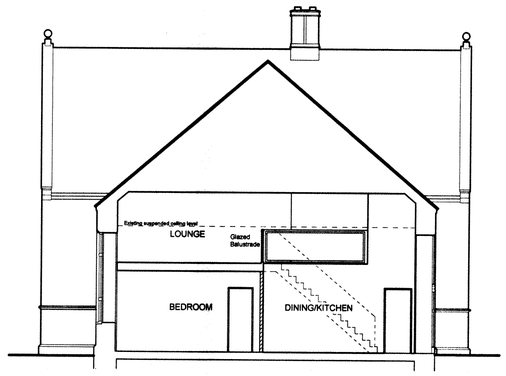

Section A - A

Revisions		
No:	Date:	Comments:

bga

Blair Gratton Architects

Blair Gratton Architects Ltd.
29 York Street, Derby DE1 1FZ
t: 01332 340458 f: 01332 291771
e: info@blairgratton-architects.co.uk
i: www.blairgratton.co.uk

Project:	Duke of Norfolk School Church Street Glossop Derbyshire
Title:	Design Drawing: Four Dwellings Elevations
Client:	Derby Diocesan Board of Education
Dwg. No:	590.04
Scale:	1:100
Date:	XI/XI

Use figured dimensions only. Contractor to check all dimensions and levels on site before work commences and report any discrepancies or variationsto the Architect immediately.

© Design Copyright of Blair Gratton Architects Limited.

23 DEC 2011

HPK/2011/0716