HPK/2011/0716
23 DEC 2011

Revisions		
No:	Date:	Comments:
A	11/11	Additional notes & elevation added

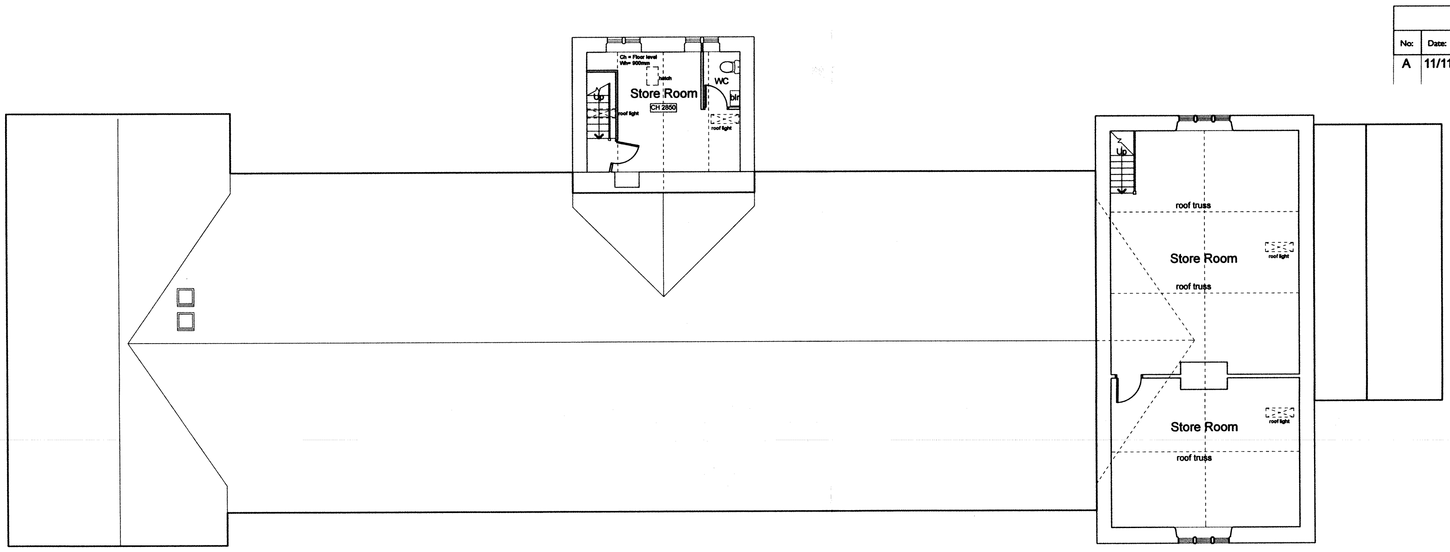

First Floor Plan

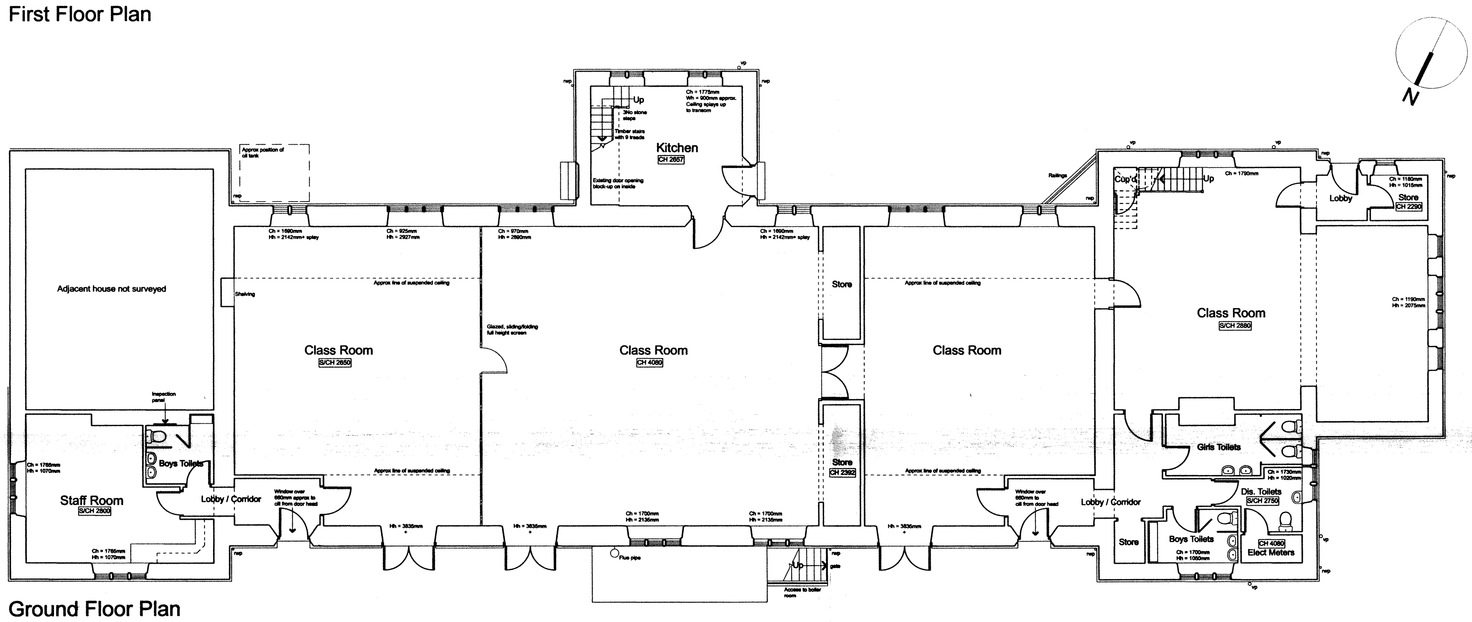

Ground Floor Plan

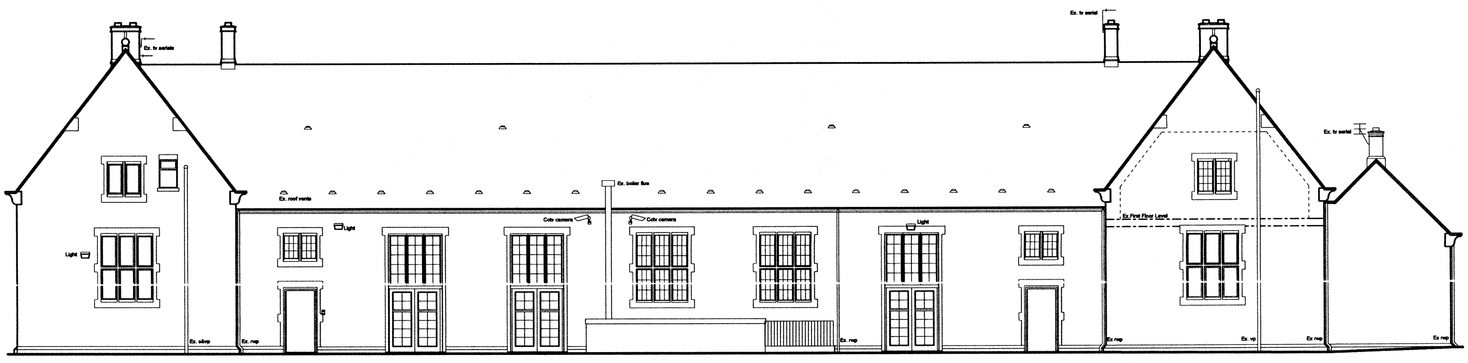

North Elevation to Church Street



South Elevation to Church Walk



West Elevation to Church Street

bga blairgrattonarchitects

Blair Gratton Architects Ltd.
29 York Street, Derby DE1 1FZ
T: 01332 340458
F: 01332 291771
E: info@blairgratton-architects.co.uk

www.blairgratton.co.uk

Project:	Duke of Norfolk School Church Street Glossop Derbyshire
Title:	Survey Drawing
Client:	Derby Diocesan Board of Education.
Dwg. No:	590.01A
Scale:	1:100
Date:	V/11

Use figured dimensions only.
Contractor to check all dimensions and levels on site before work commences and report any discrepancies or variations to the Architect immediately.

RIBA Chartered Architects

© Design Copyright of Blair Gratton Architects Limited.