HPK/2011/0716
DERBYSHIRE COUNCIL
23 DEC 2011

* Revisions		
No:	Date:	Comments:

Elevations:Scale 1:100

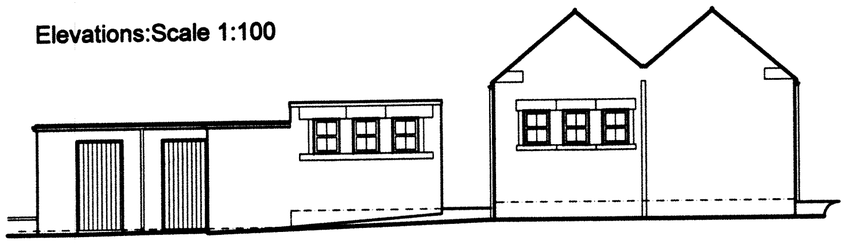

South Elevation:Front

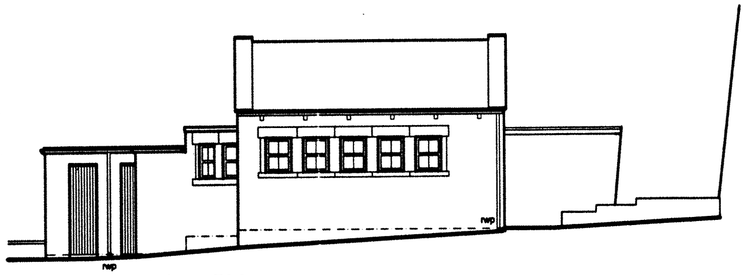

East Elevation: Side

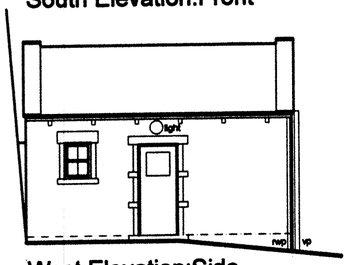

West Elevation:Side

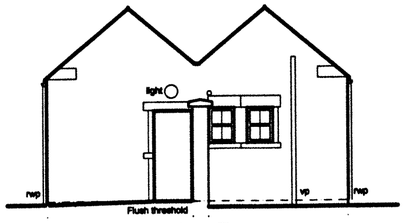

North Elevation:Rear

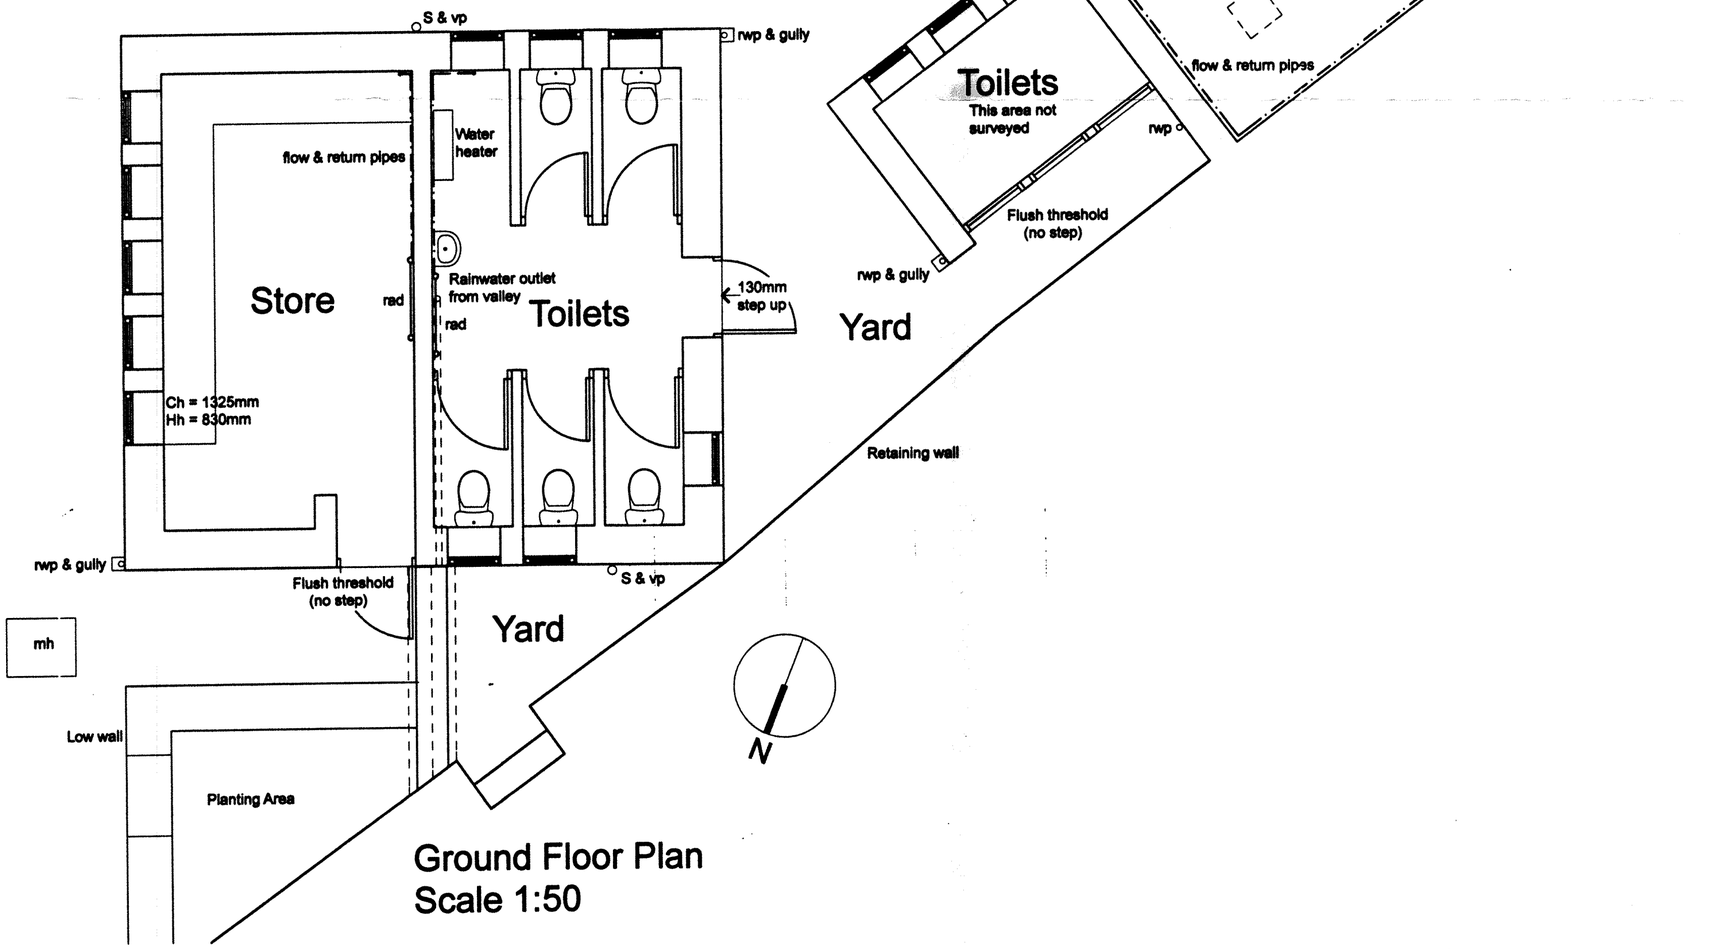

Ground Floor Plan
Scale 1:50

bga blairgrattonarchitects

Blair Gratton Architects Ltd.
29 York Street, Derby DE1 1FZ
T: 01332 340458
F: 01332 291771
E: info@blairgratton-architects.co.uk

www.blairgratton.co.uk

Project:	Duke of Norfolk School Church Street Glossop Derbyshire
Title:	Out Buildings Survey Drawing
Client:	Derby Diocesan Board of Education
Dwg. No:	590.06
Scale:	1:50 & 1:100
Date:	XII/XI

Use figured dimensions only.
Contractor to check all dimensions and levels on site before work commences and report any discrepancies or variations to the Architect immediately.

RIBA Chartered Architects

© Design Copyright of Blair Gratton Architects Limited.