HPK/2011/0712

SHEET 1.

EXISTING GROUND FLOOR PLAN.

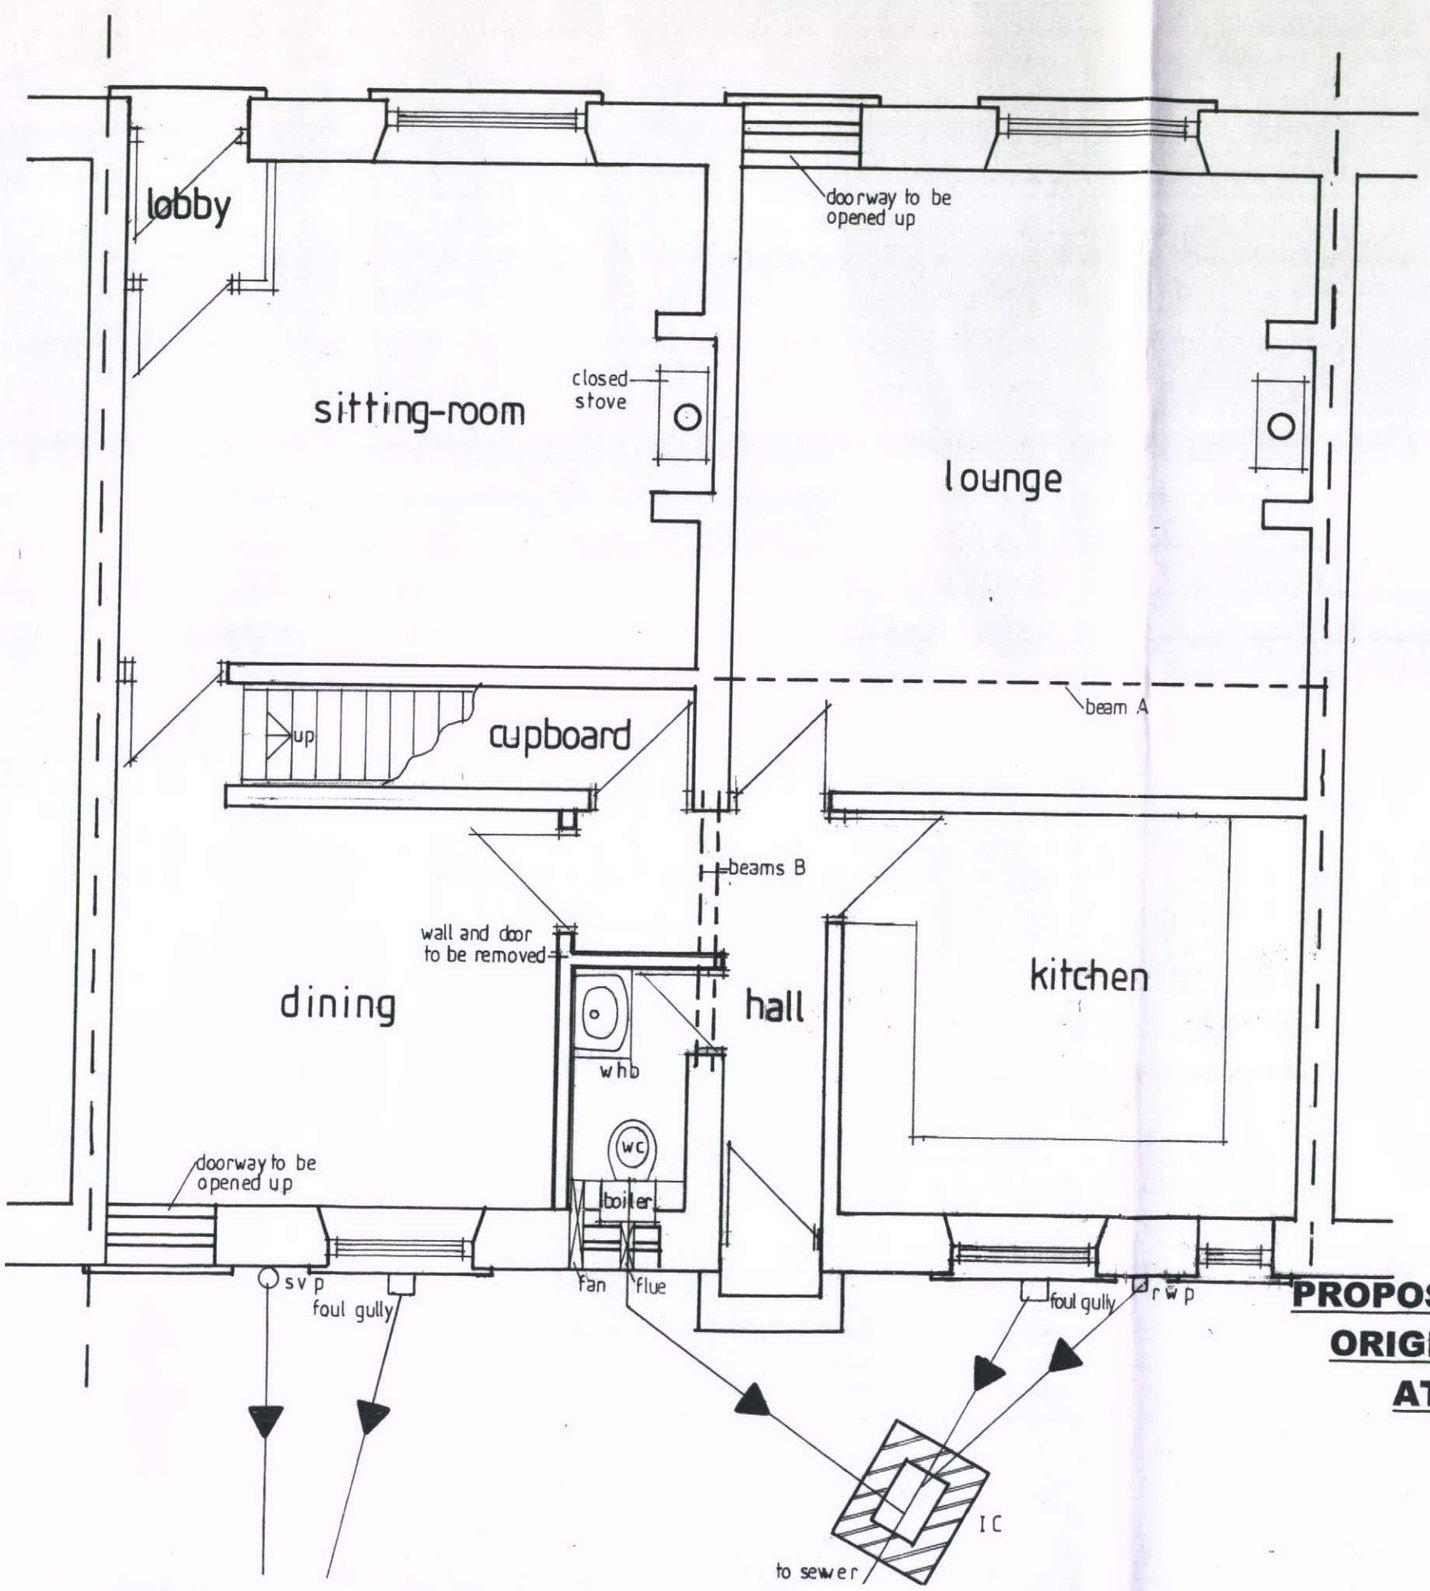

LOCATION PLAN SCALE 1: 1250.

03 JAN 2012



PROPOSED CONVERSION OF THE DWELLING INTO ITS ORIGINAL FORM OF TWO MID TERRACED HOUSES AT 25 AND 27, HALLSTEADS, DOVE HOLES, BUXTON, DERBYSHIRE. SK17 8DH.

FOR MR AND MRS R. MOSS.

DECEMBER 2011.