HPK/2011/0712
2012

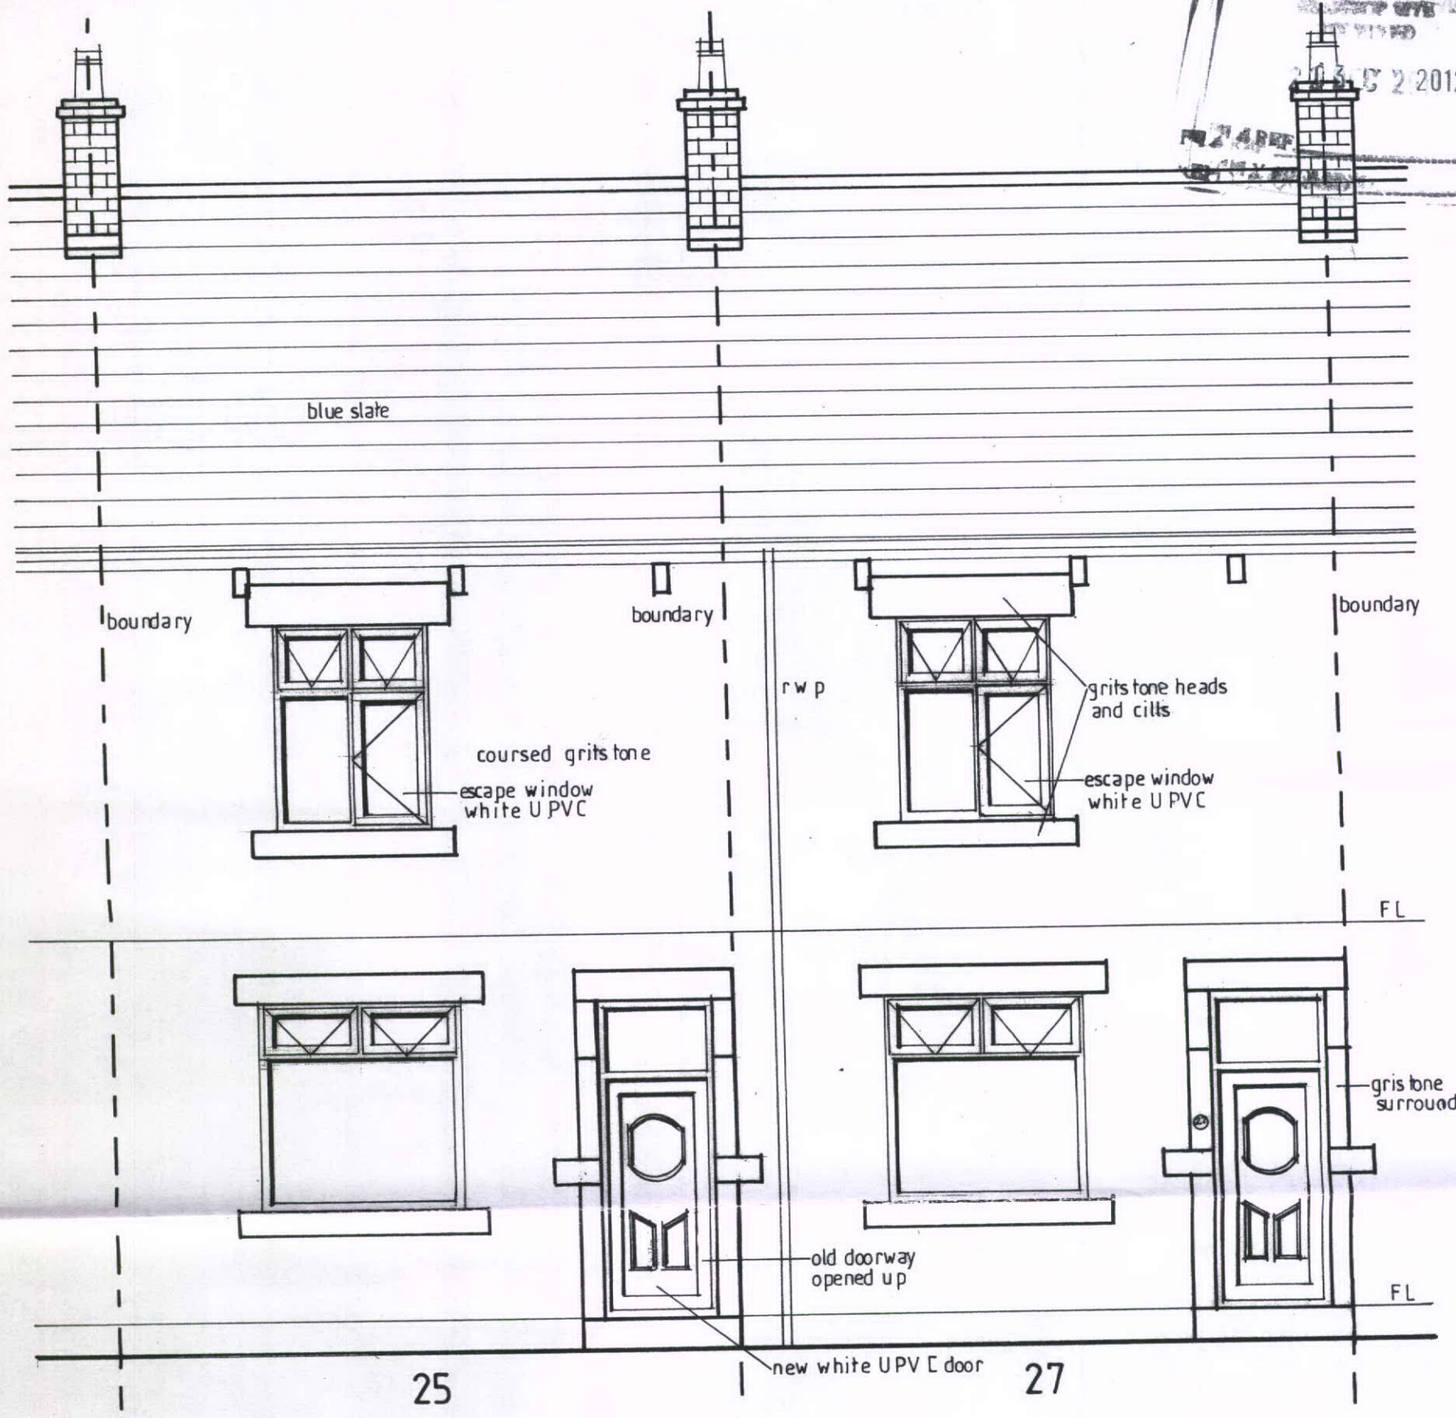

PROPOSED FRONT EAST ELEVATION.

SHEET 6.