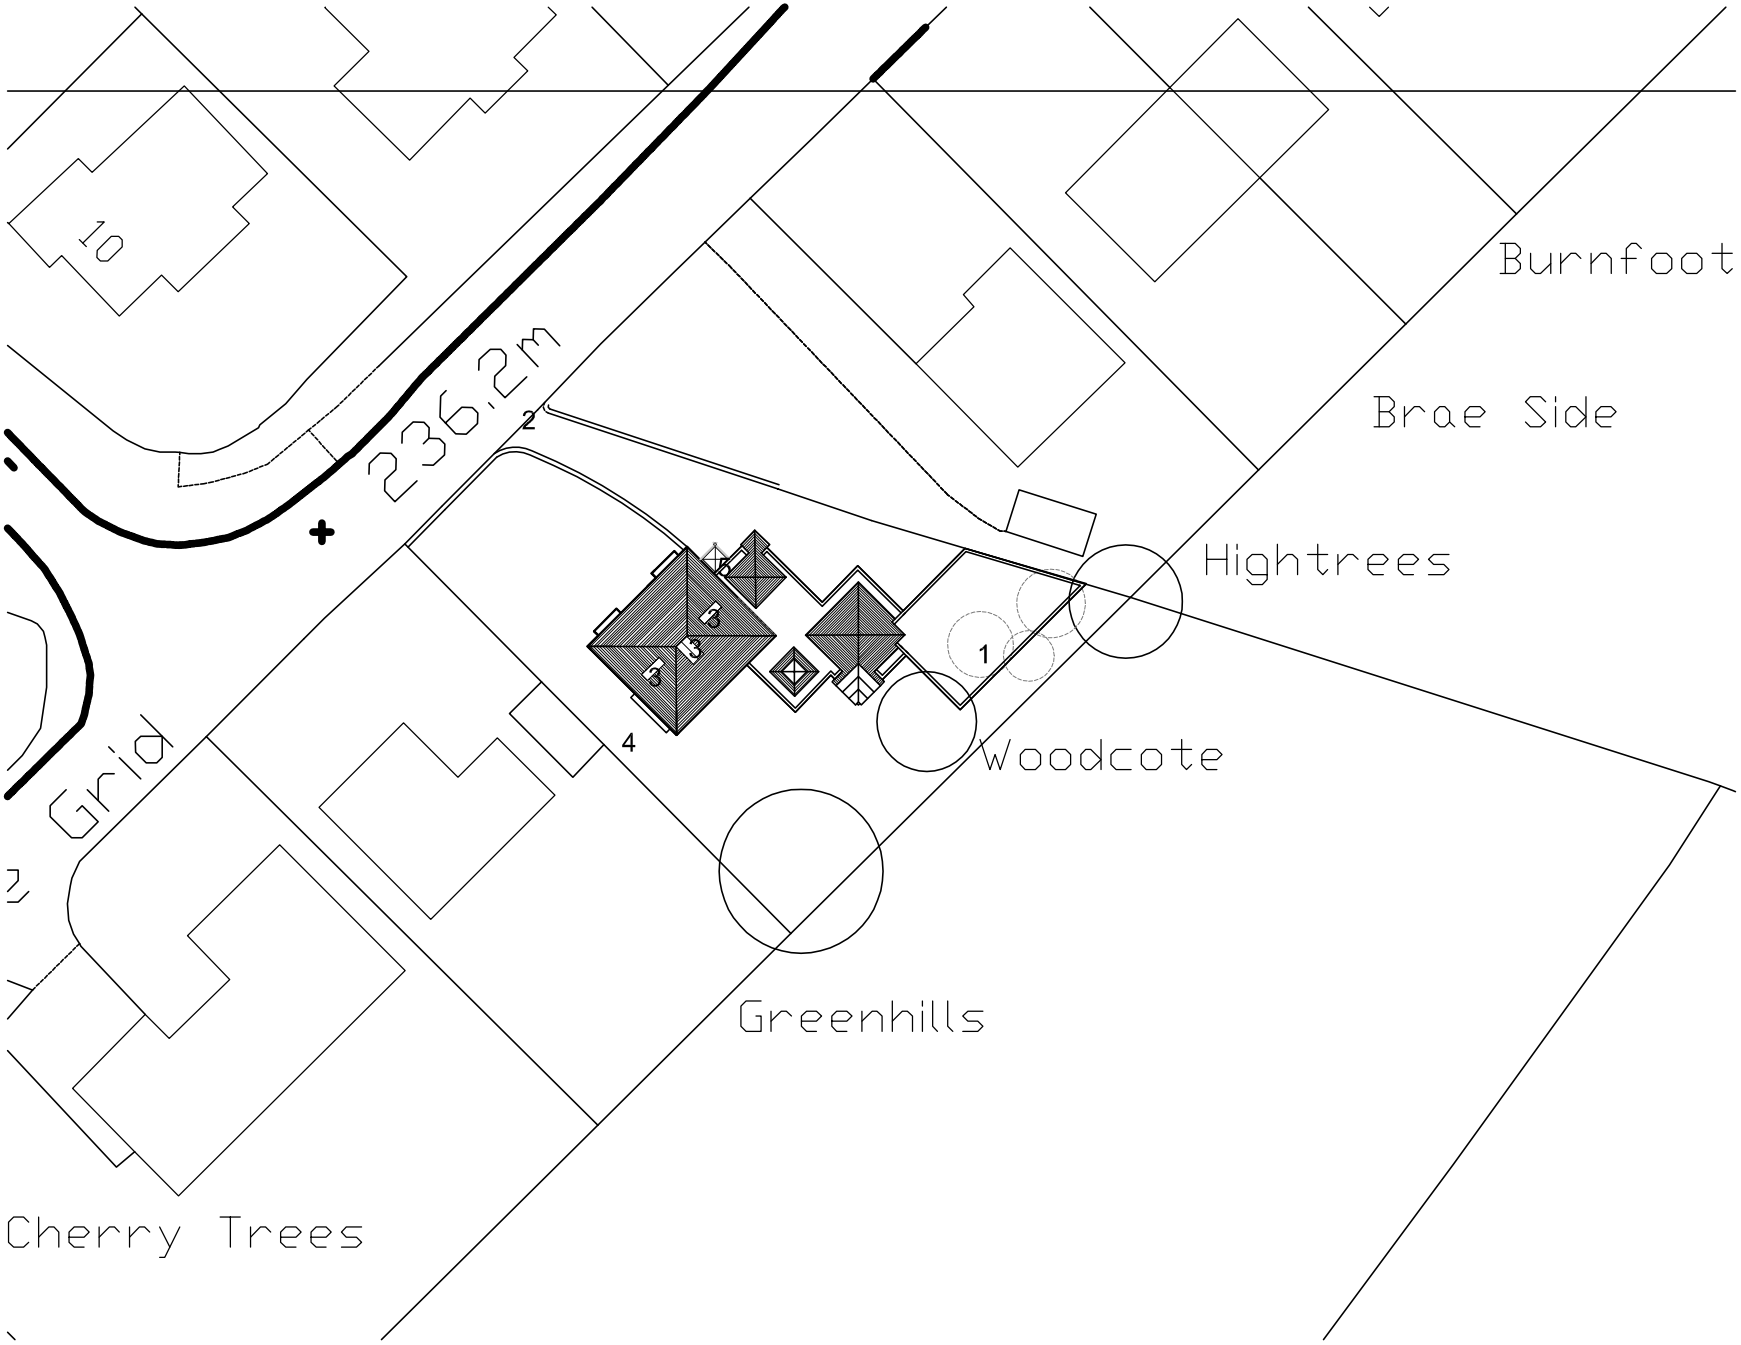

DRAWING NOTES:

1. Overgrown area to be cleared including removal of small fruit tree. All healthy fruit trees can be retained.

2. Make new opening in front boundary wall, and use stone to build up where exisitng acess is.

3. New Rooflights in existing roof

4. Demolition of existing delapidated garage

5. Demolition of existing porch

REVISIONS:

DEREK TROWELL ARCHITECTS

1 GREENHILL
WIRKSWORTH
DERBYSHIRE
DE4 4EN

TEL: 01629 825491
FAX: 01629 826662
EMAIL: dtarch@globalnet.co.uk
www.derektrowellarchitects.co.uk

RIBA CHARTERED ARCHITECTS

CLIENT:

Mr and Mrs Skadorwa

PROJECT: Renovation and Extension to Woodcotes, Combs

DRAWING: Block Plan

SCALE: 1:500	DATE: 14th February 2011
DWG NO: 574.02	REVISION NO: -

RIBA STAGE: D

PLEASE NOTE:

DRAWINGS UP TO RIBA WORK STAGE E ARE NOT SUFFICIENTLY DETAILED FOR CONSTRUCTION

DO NOT SCALE DRAWING

© DEREK TROWELL ARCHITECTS 2009