


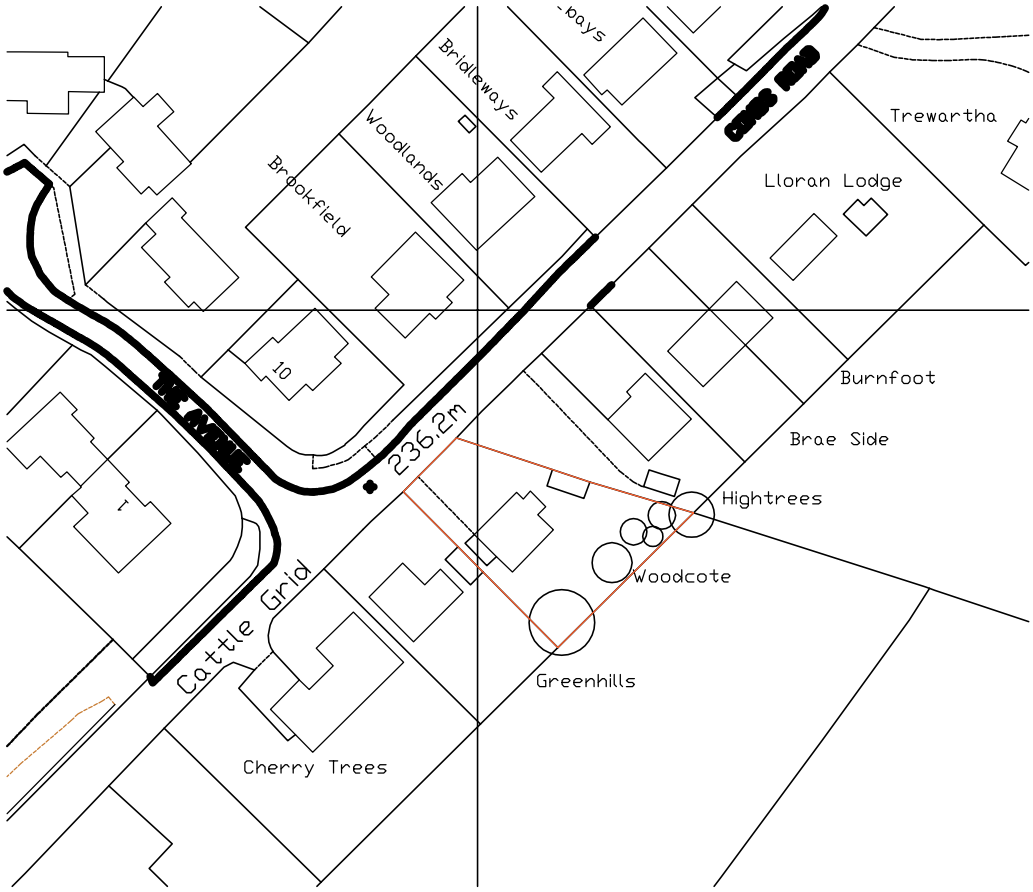


C







Drawing Notes:

A. Looking south onto site of proposed extension

B. Porch to be demolished (looking west).

C. Looking west onto proposed extension

D. View from road (looking east)

E. Looking south from front garden at garage to be demolished

F. North West Elevation

Revisions:

Derek Trowell Architects

1 Greenhill
Wirksworth
Derbyshire
DE4 4EN

Tel: 01629 825491
Fax: 01629 826662
Email: dtarch@globalnet.co.uk
www.derektrowellarchitects.co.uk

RIBA Chartered Architects

Client:

Mr and Mrs Skadorwa

Project: Renovation and Extension to Woodcotes	
Drawing: Location Plan and Existing Photos	
Scale: 1:1250	Date: 15th February 2011
Dwg No: 574.01	Revision No: -
RIBA Stage: D	

Please Note:

Drawings up to RIBA Work Stage E are not sufficiently detailed for construction

DO NOT SCALE DRAWING

© Derek Trowell Architects 2009