

Proposed Site Section from the East

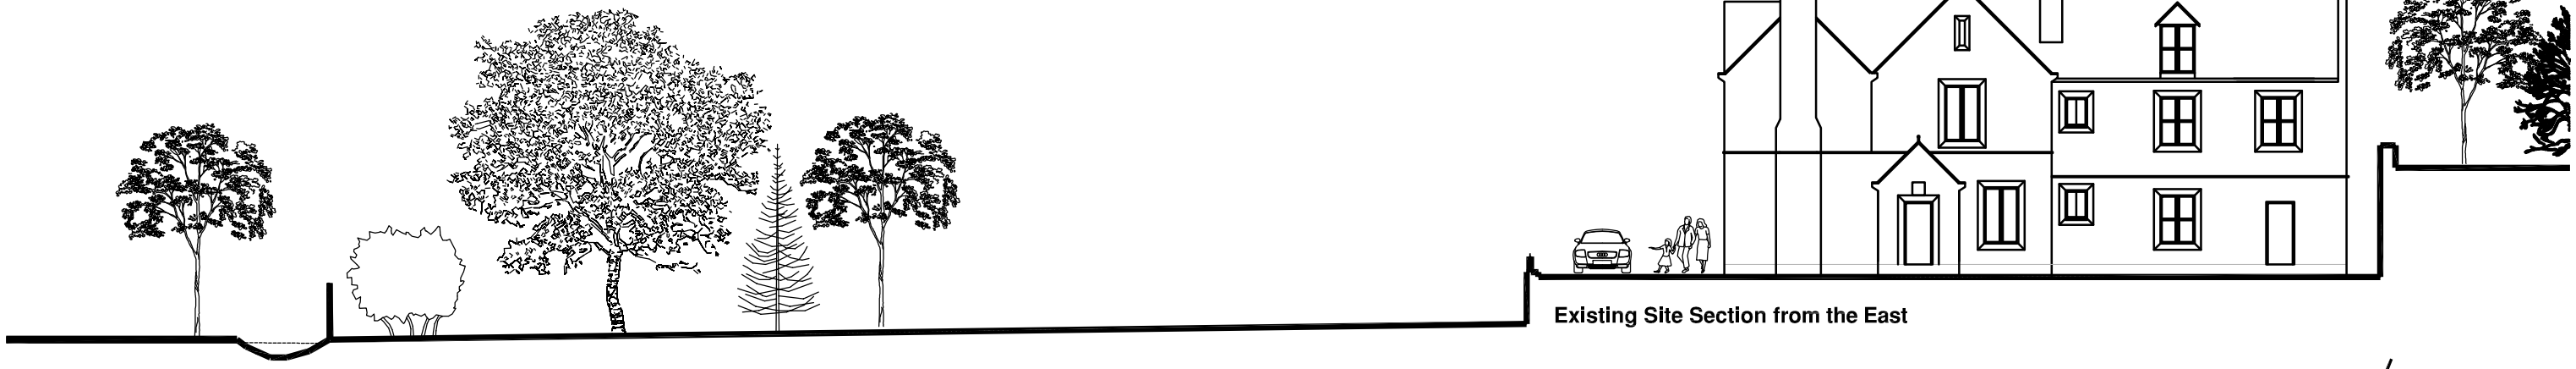

Existing Site Section from the East

design & build partners ltd

Project Title
Proposed Extension at:
The Old Vicarage
Church Lane South, Glossop

Drawing Title
Proposed/Existing Site Sections

Nov 11	**1:200 @ A3**	**PL 05**