



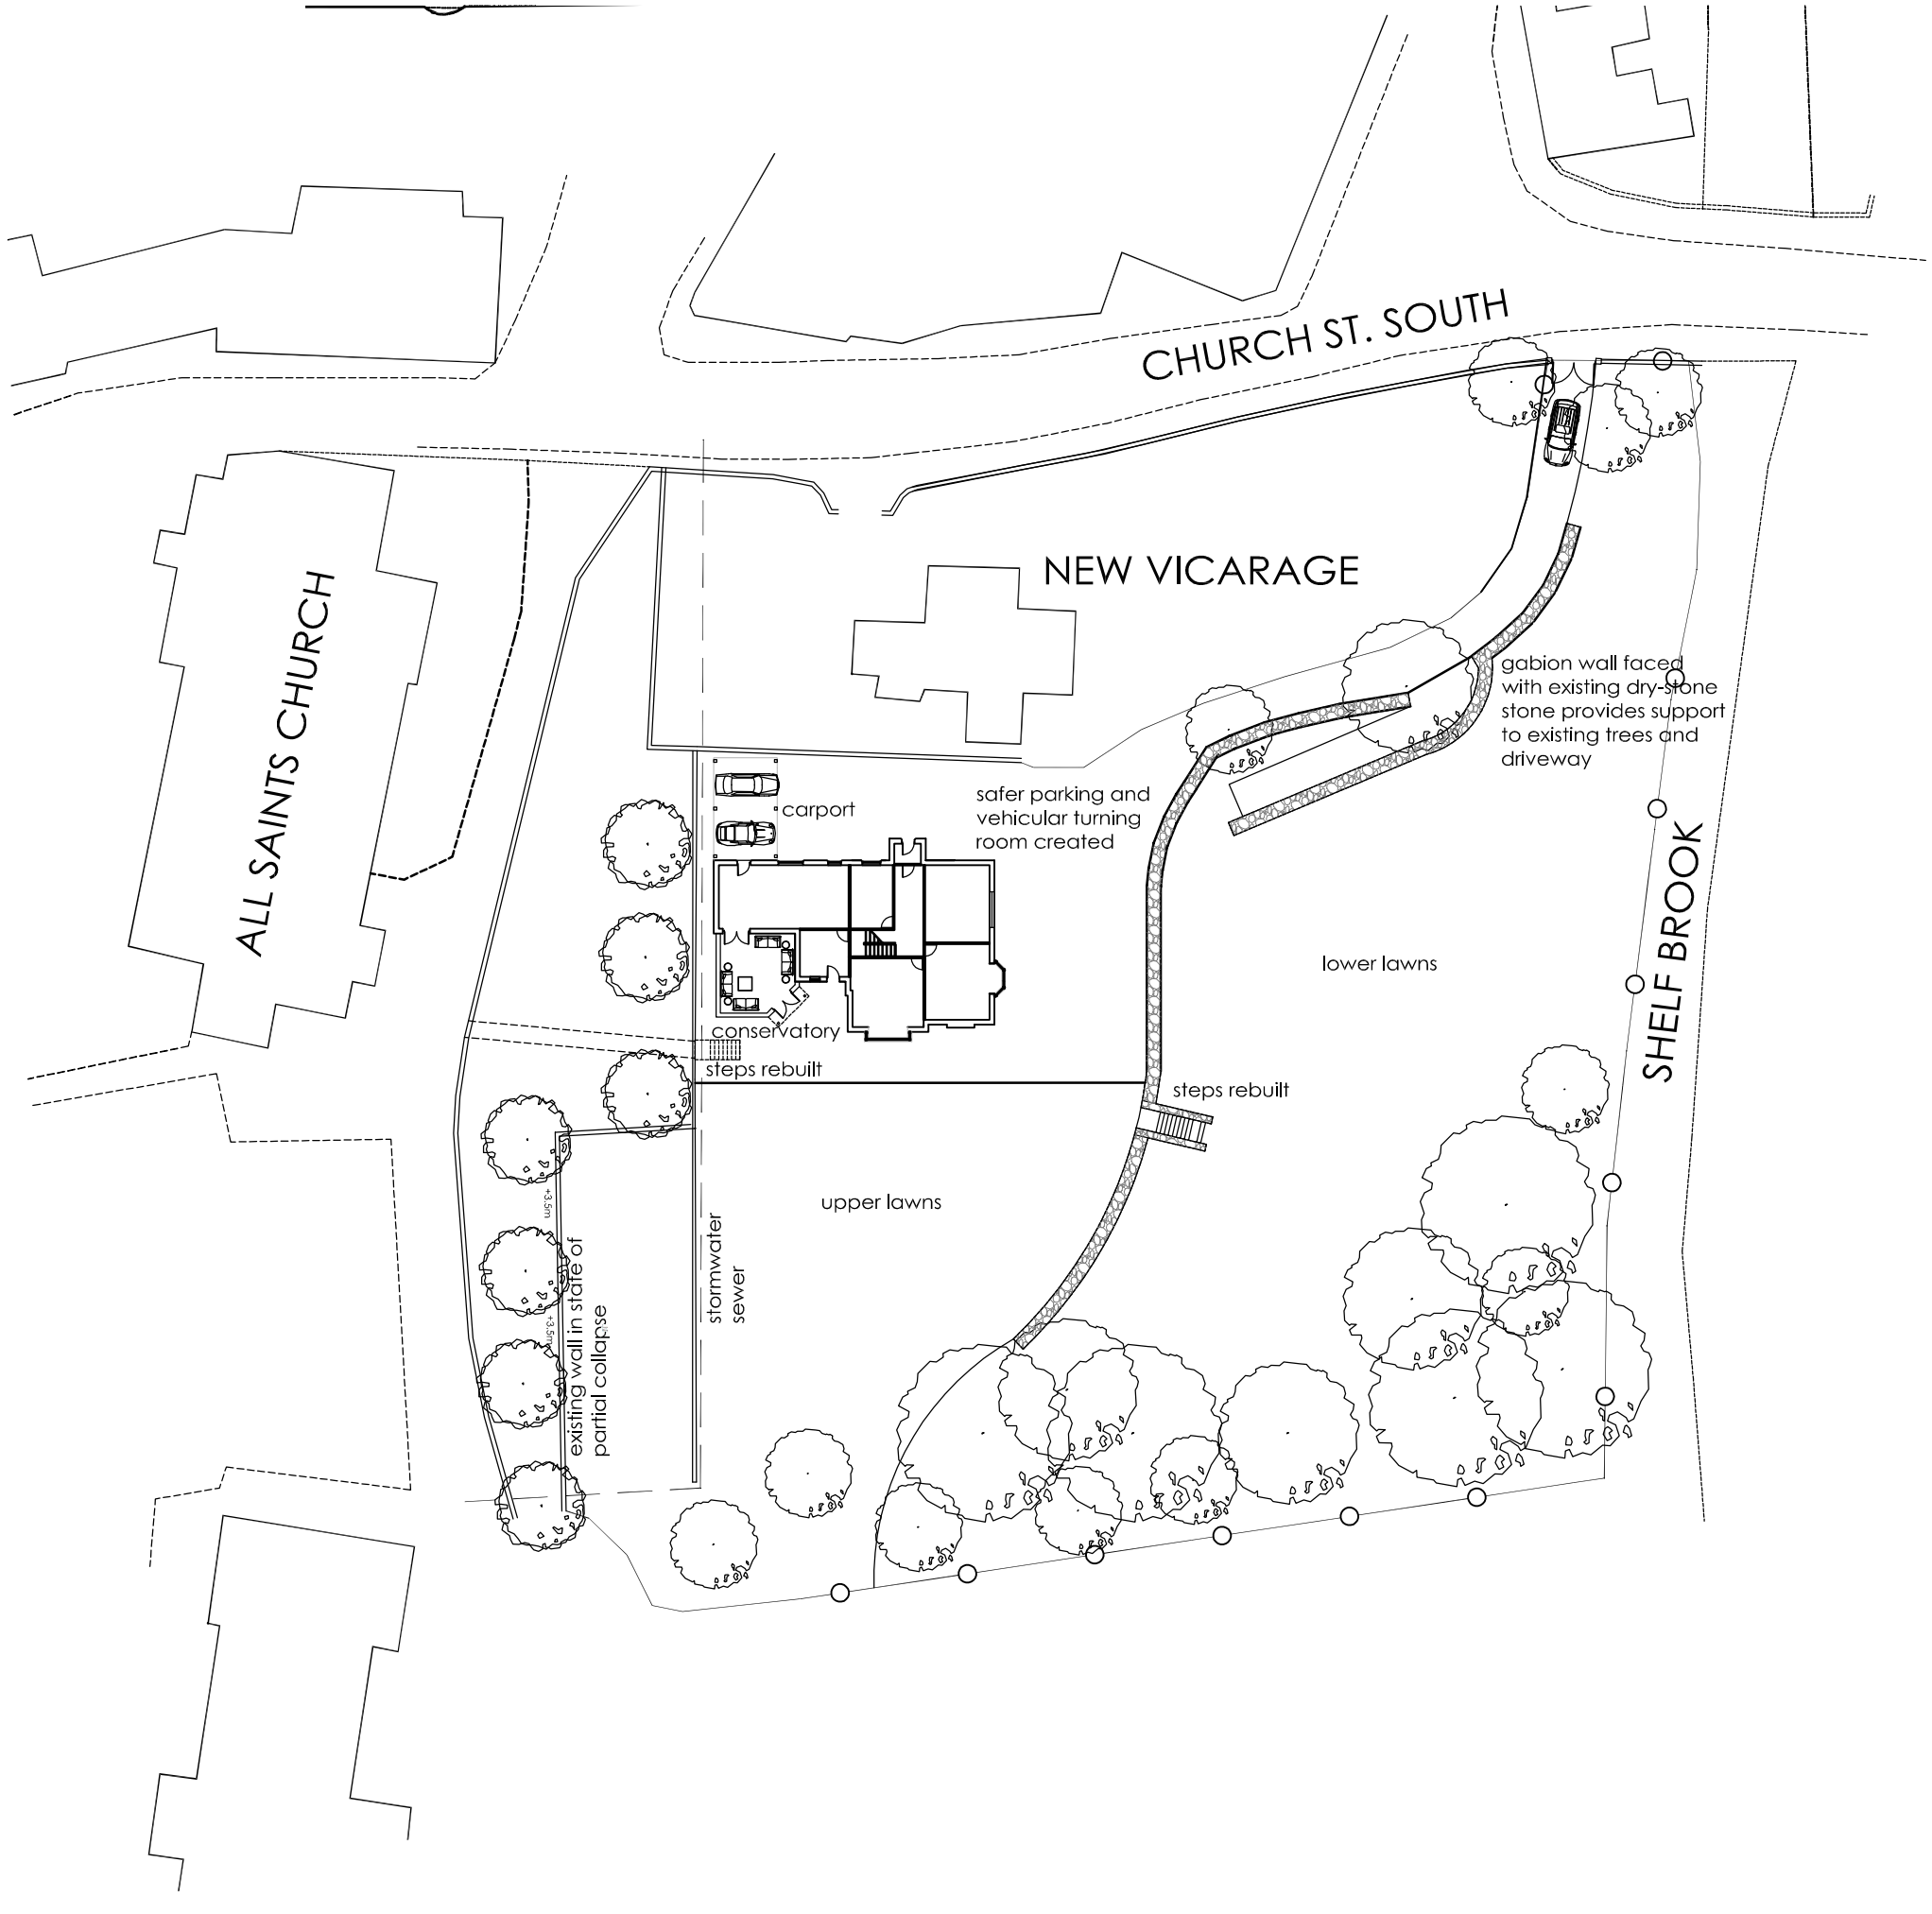

erosion to existing trees and driveway

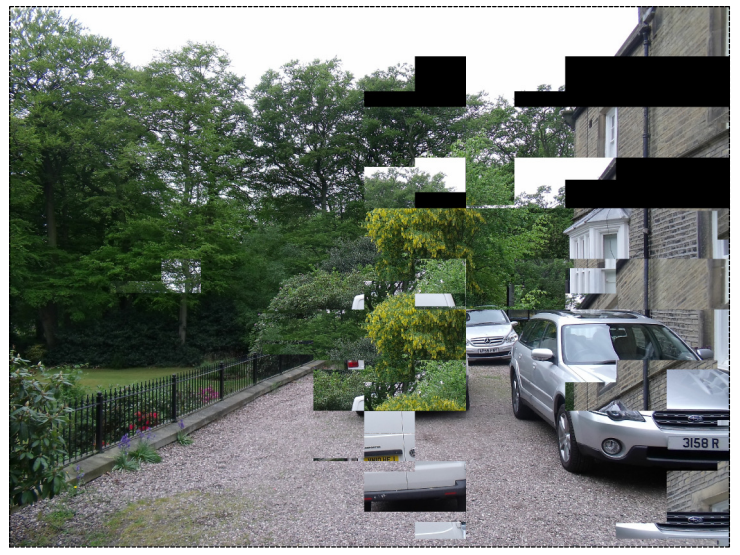

existing limited vehicular manouevering

design & build partners ltd

Project Title
Proposed Extension at:
The Old Vicarage
Church Lane South, Glossop

Drawing Title
Proposed Site Plan

June11	**1:500 @ A3**	**PL 02**