HPK/2011/0665


drg no 11-11/6

HEARTSEASE, 132 LANESIDE ROAD, NEW MILLS.

John F. Lomas. M.R.I.C.S., M.B.Eng
Rothbury
Chapel Road
Hayfield
High Peak SK22 2JF
Tel. 01663 745186

street scene

1:100

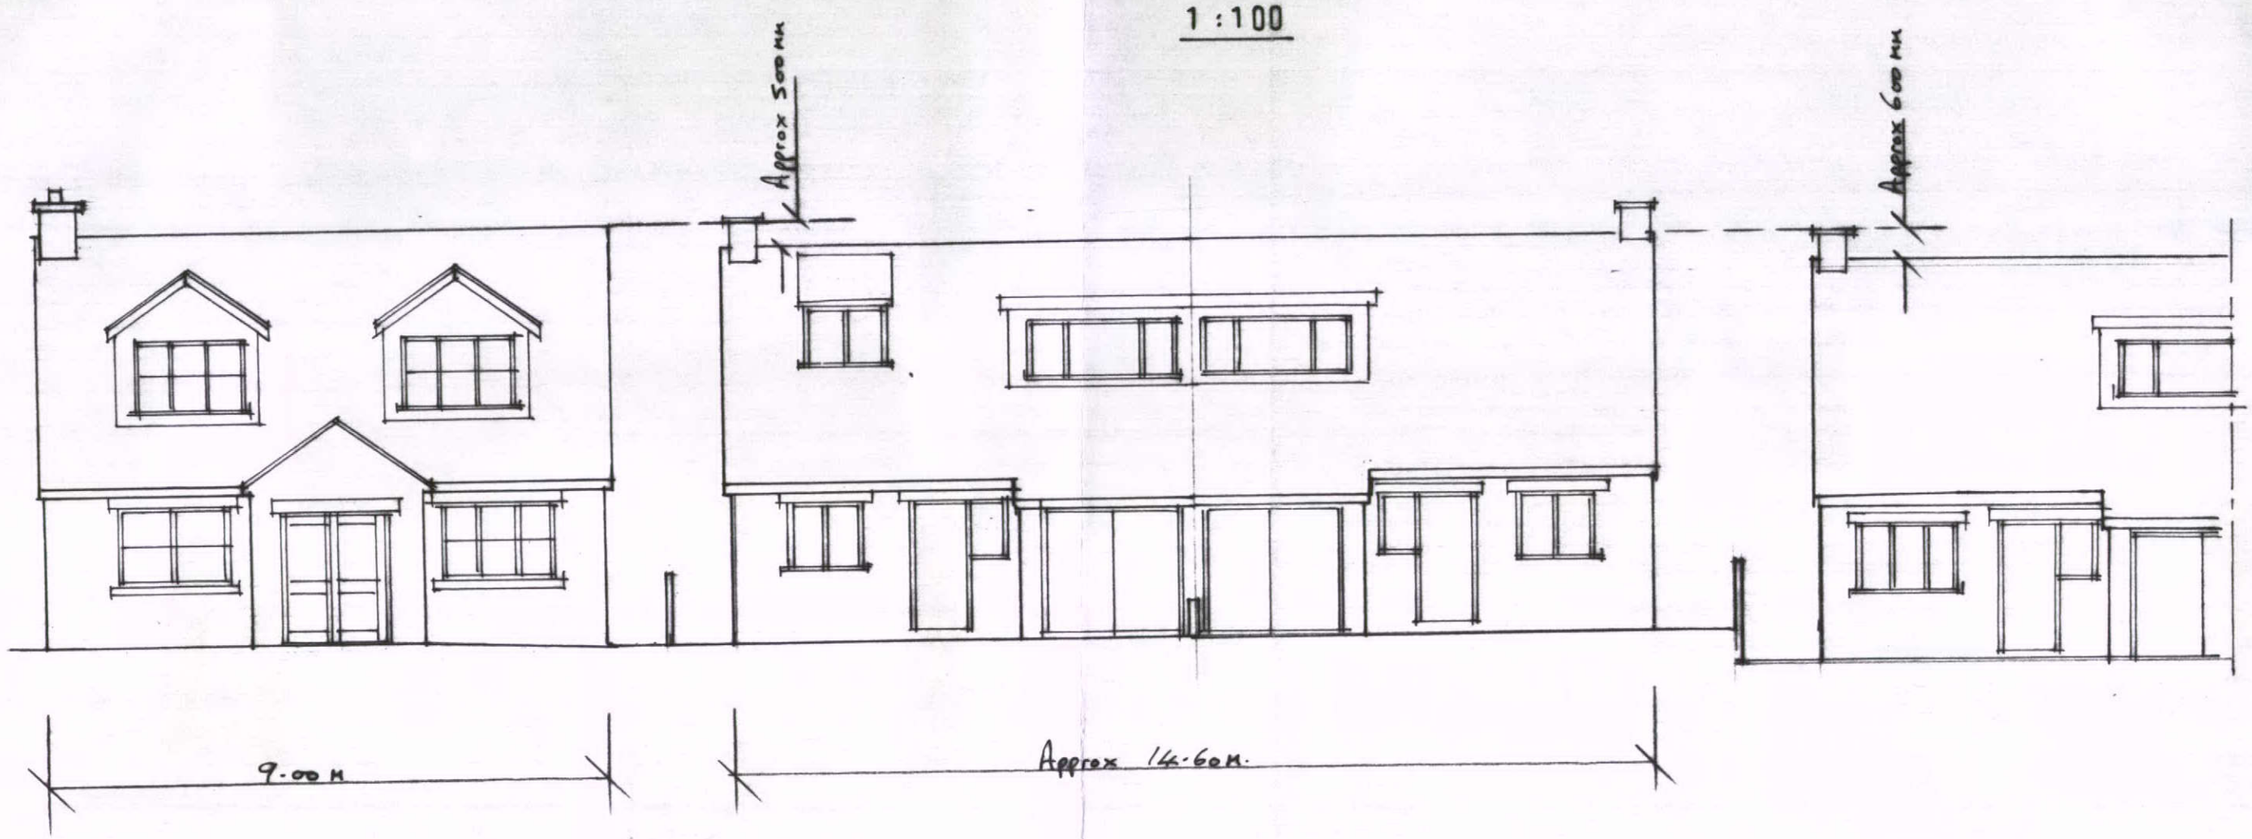

proposed dwelling

132

130

COUNCIL
128
09 JAN 2012