HPK/2011/0715
09 JAN 2012

NOTES:

BDP WILL HAVE NO RESPONSIBILITY FOR ANY USE MADE OF THIS DOCUMENT OTHER THAN FOR WHICH IT WAS PREPARED AND ISSUED.

ALL DIMENSIONS SHOULD BE CHECKED ON SITE.

DO NOT SCALE FROM THIS DRAWING.

ANY DRAWING ERRORS SHOULD BE BROUGHT TO THE ATTENTION OF BUILDING DESIGN PARTNERSHIP AT THE ADDRESS SHOWN

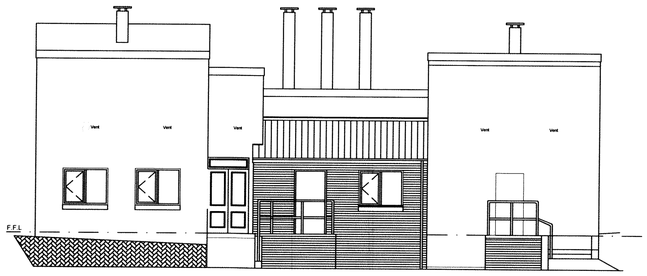

ELEVATION A-A

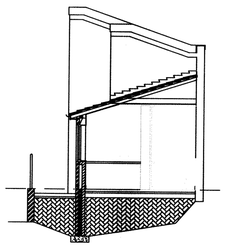

SECTIONAL ELEVATION B-B

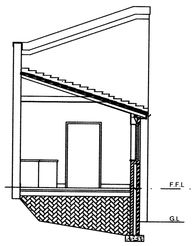

SECTIONAL ELEVATION C-C

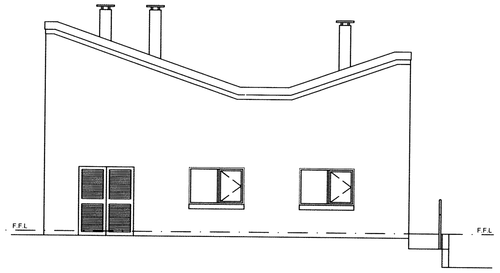

ELEVATION D-D

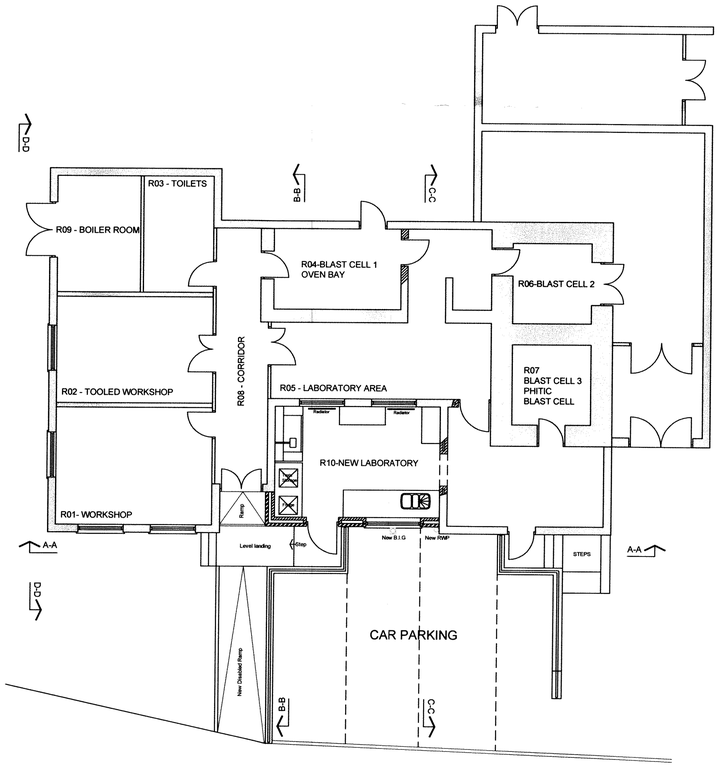

PROPOSED GROUND FLOOR PLAN

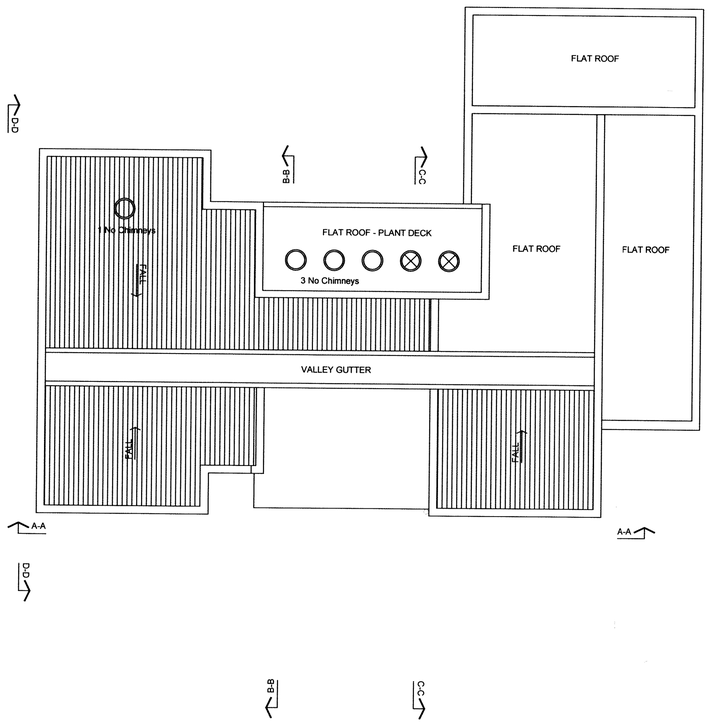

PROPOSED ROOF FLOOR PLAN

REVISION	DESCRIPTION		DRAWN	CHECKED	DATE
	A		SG	BDP	14-12-11

KEY PLAN
Planning Issue

BDP.

1 North Bank
Sheffield S3 8YJ
United Kingdom
T +44 (0)114 273 1641
F +44 (0)114 270 1878
www.bdp.com

PROJECT TITLE: HSL Buxton Building 116 Extension	
PROJECT NUMBER: P2004311	
DRAWING TITLE: Proposed Plans and Elevations	SCALE: 1:100
	DATE: 28-11-11
DRAWING No.: (0-) A101	REVISION: A