HPK/2011 15
COUNCIL
09 JAN 2012

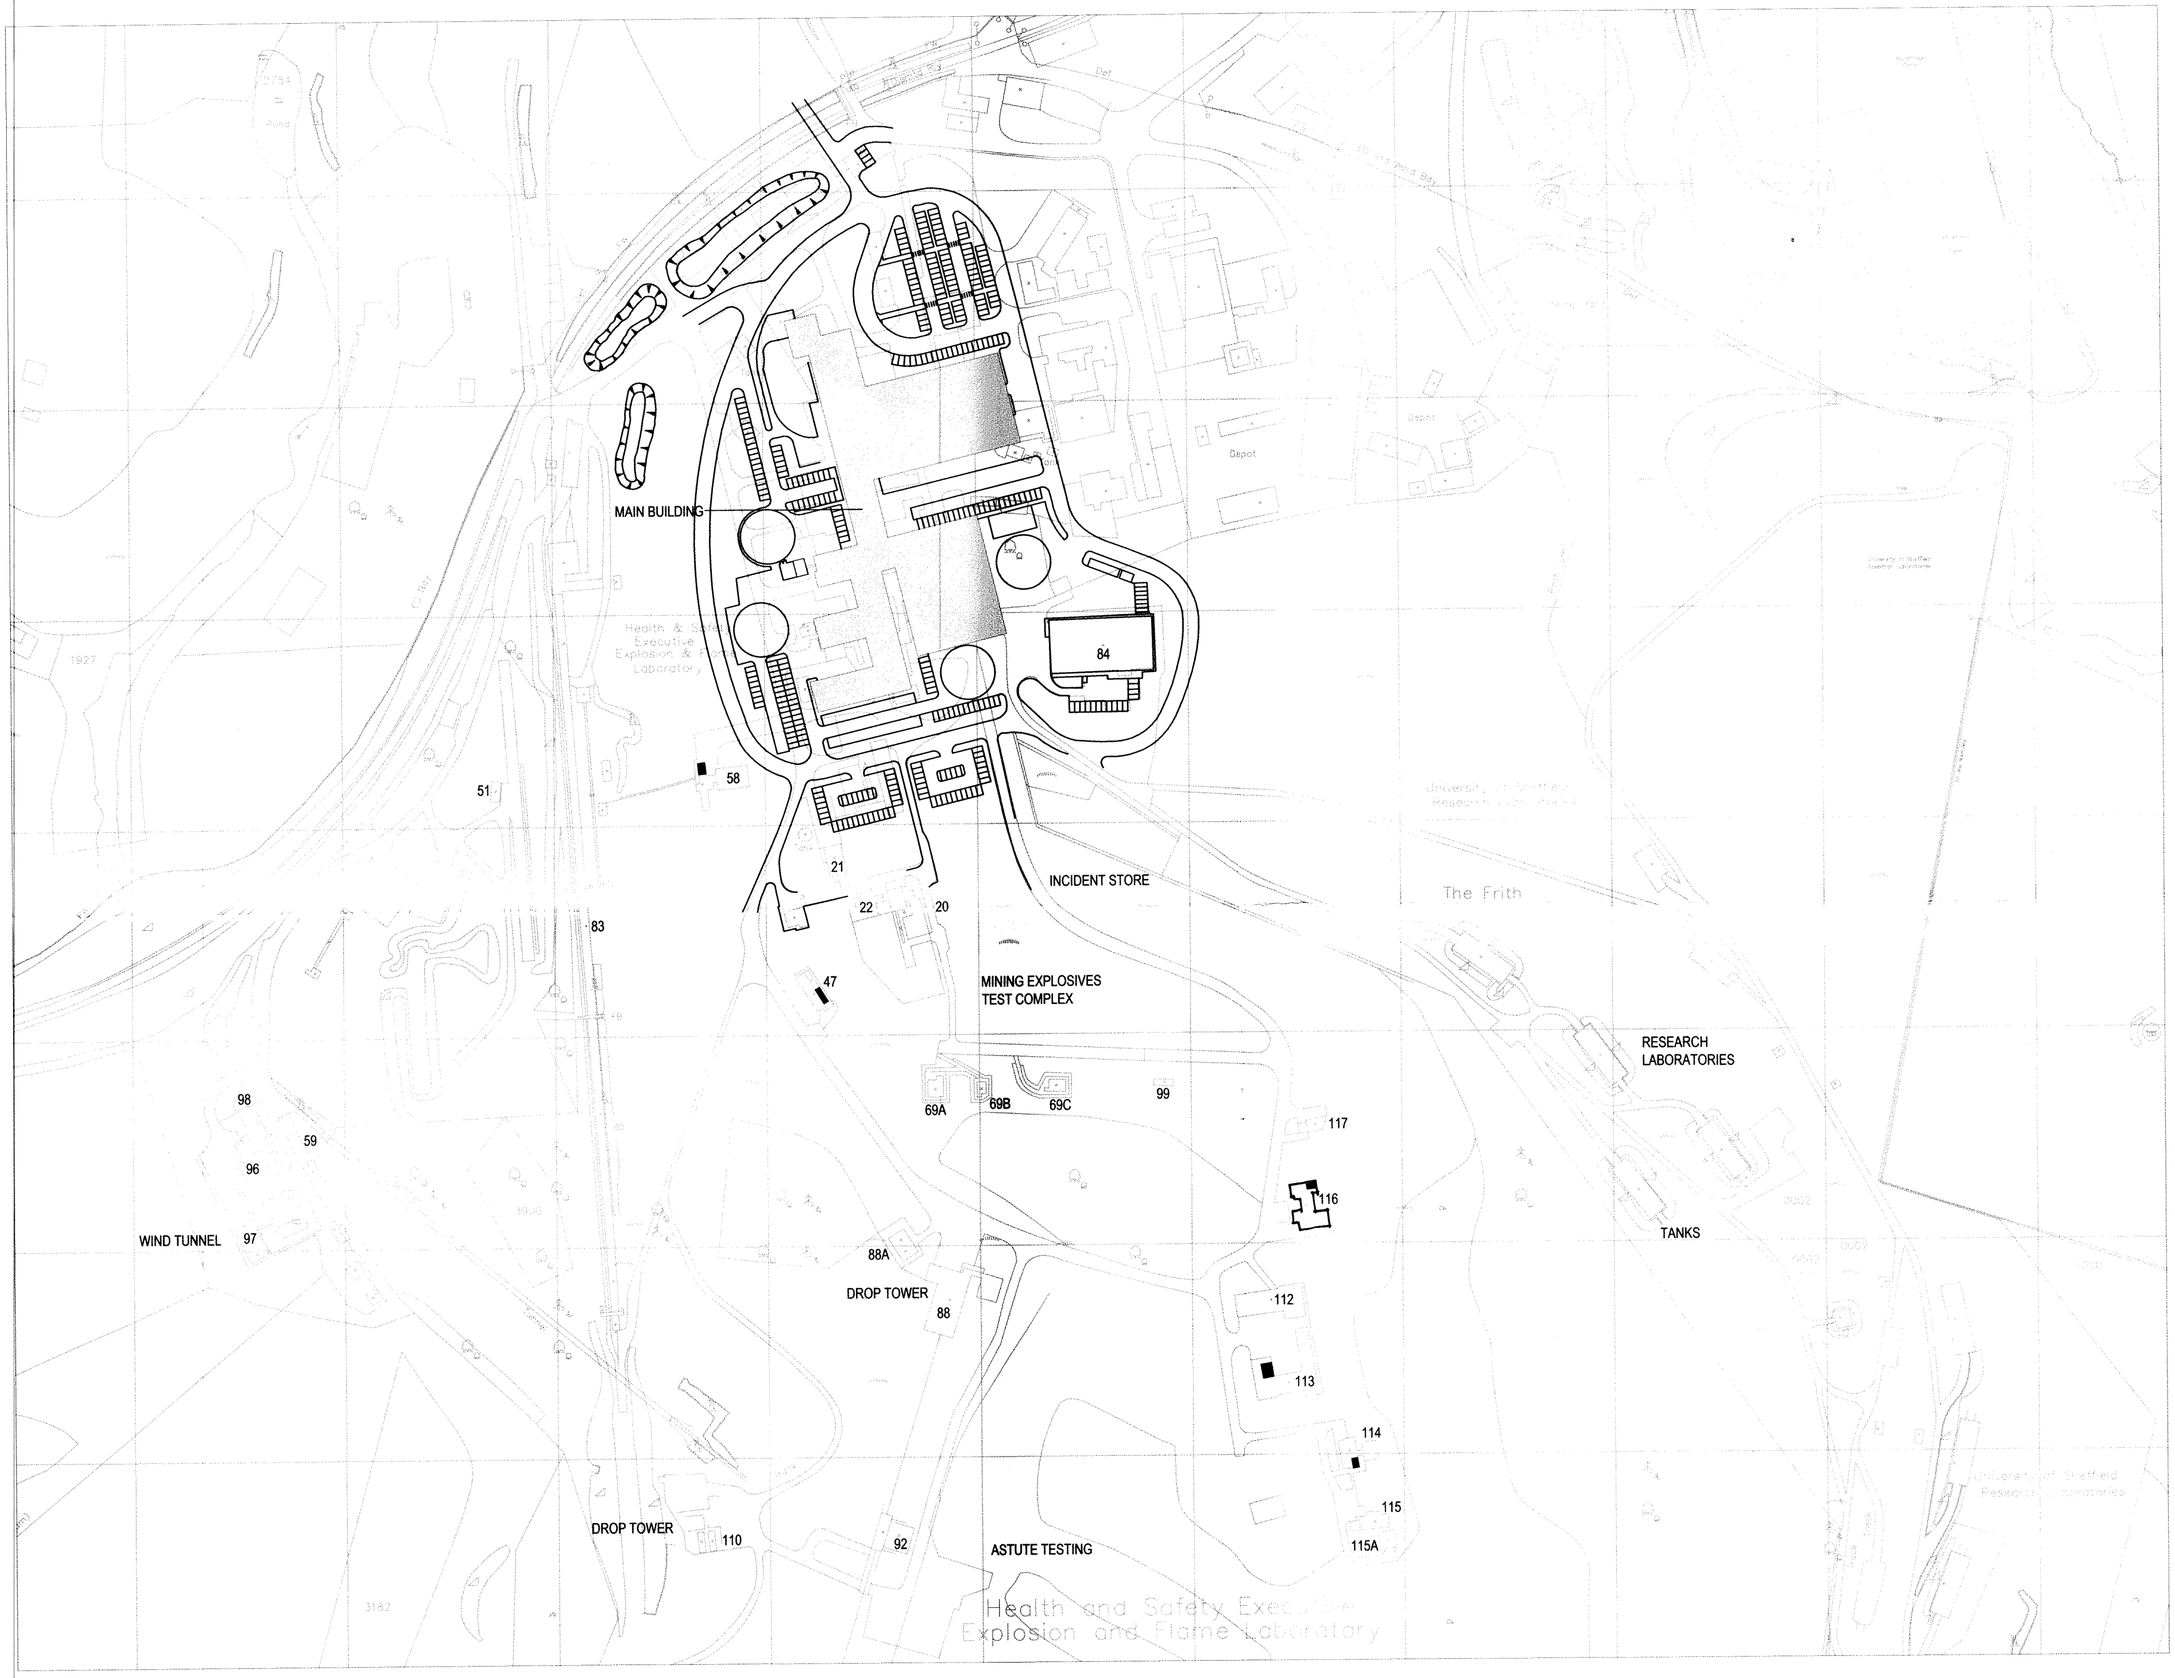


| REVISION | DESCRIPTION | - | DRAWN | SG | CHECKED | - | DATE | 14.12.11 |
|---|---|---|---|---|---|---|---|---|
| KEY PLAN: Planning Submission | | | | | | | | |

**BDP.**

1 North Bank
Sheffield S3 8YJ
United Kingdom
T +44 (0)114 273 1641
F +44 (0)114 270 1878
www.bdp.com

| | |
|---|---|
| PROJECT TITLE: HSL Buxton | |
| PROJECT NUMBER: P2004311 | |
| DRAWING TITLE: Site Location Plan | SCALE: NTS@A2 |
| | DATE: Dec 2011 |
| DRAWING NO.: (00) A 001 | REVISION: - |