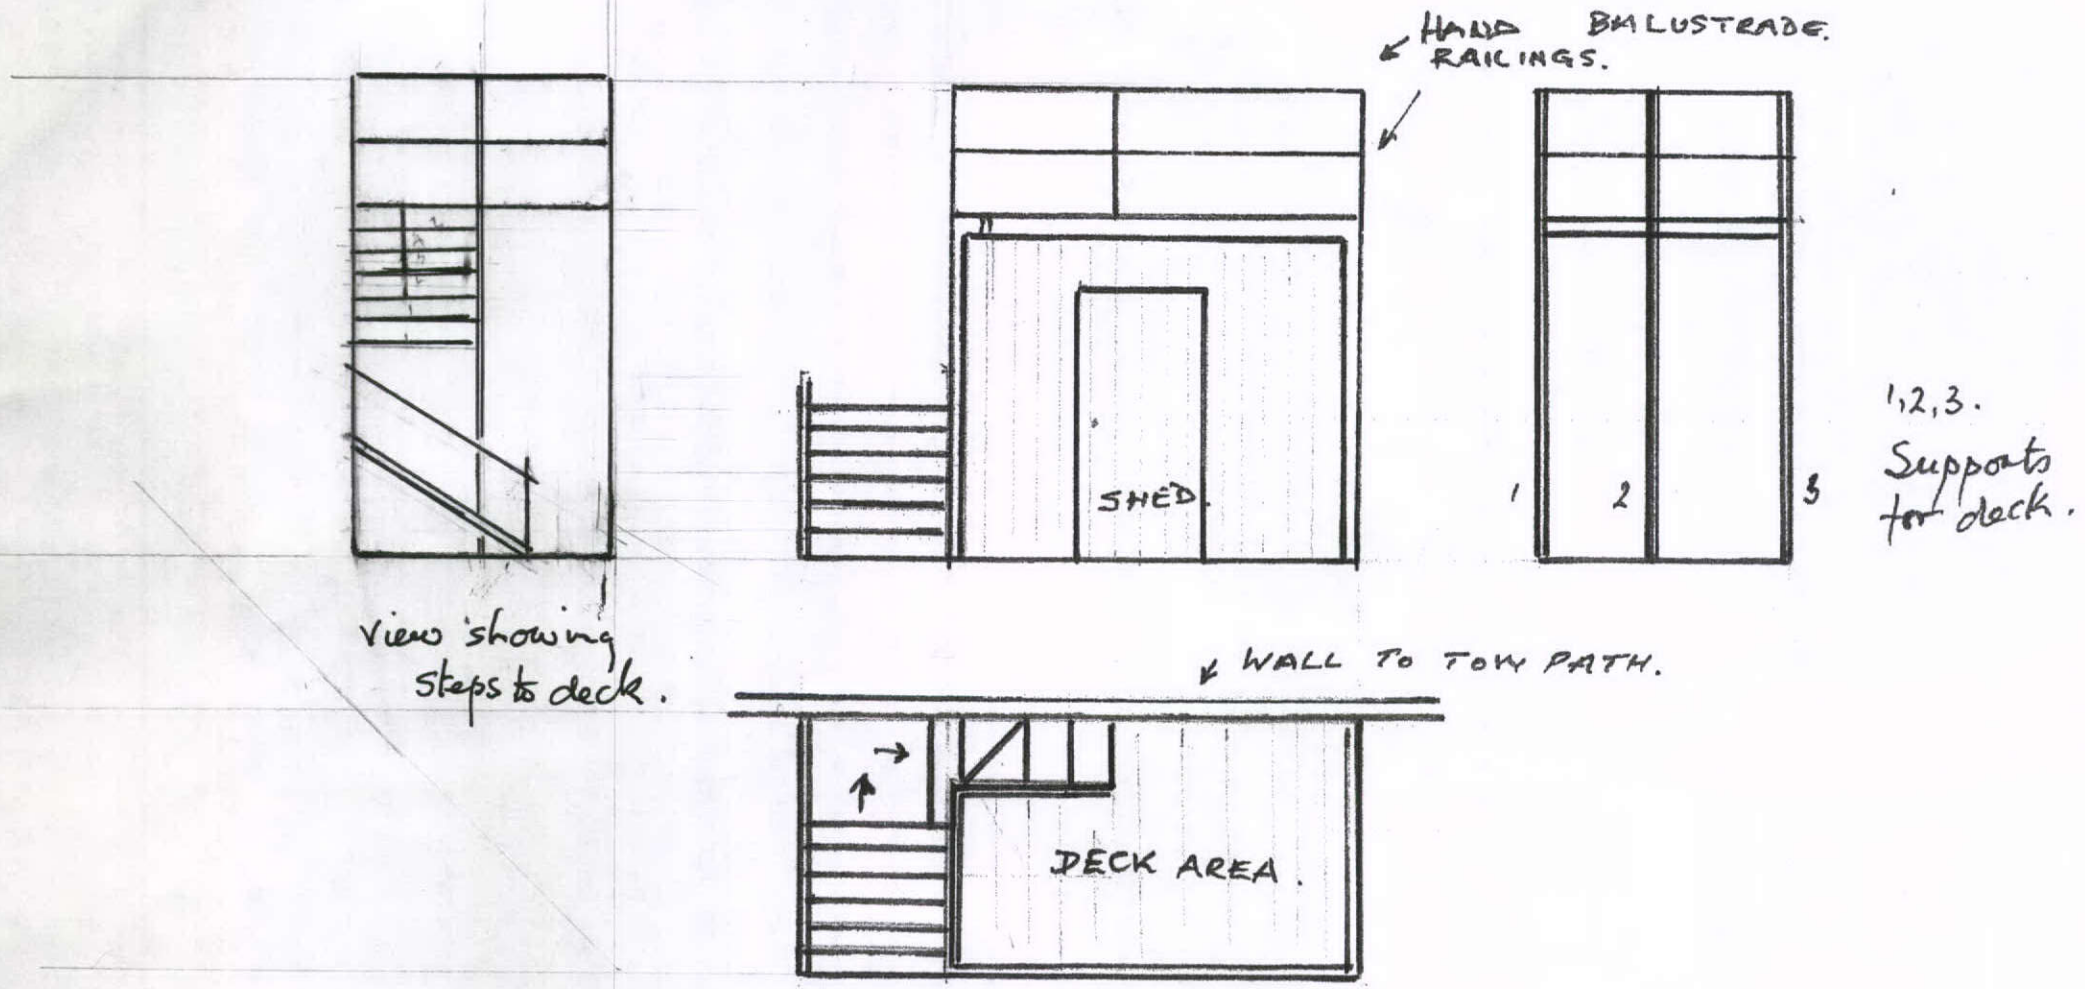


Raised Platform at 10, Lake View
Furness Vale,
SK23 7QD.

Scale 1:50.

A. L. Phillips.