
2 WEST RD
BUXTON
DERBYSHIRE
SK17 6HF

CELLARS - EXISTING

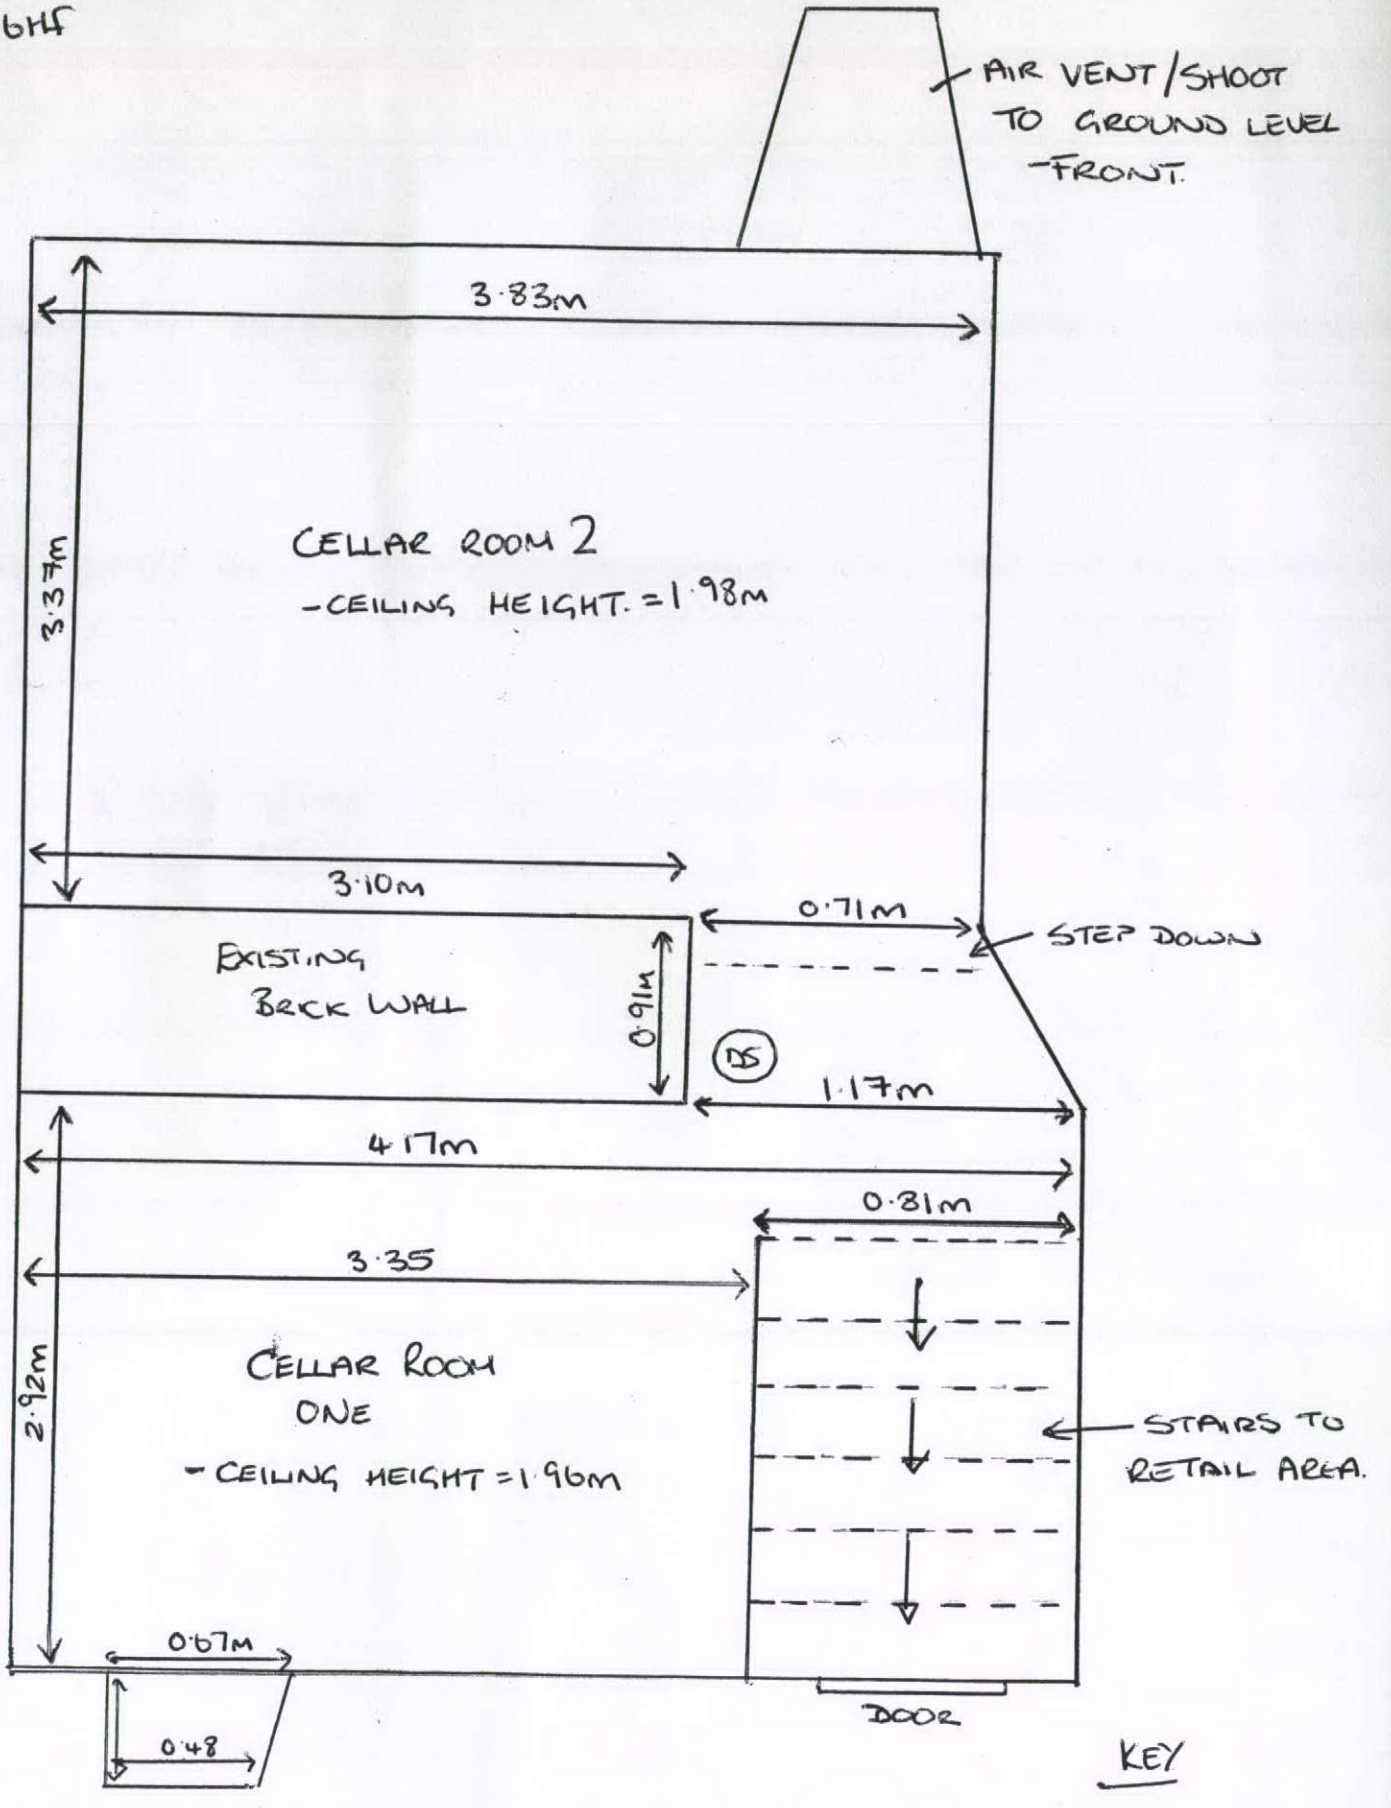

KEY

(DS) – SMOKE DETECTOR