2 WEST ROAD
BUXTON
DERBYSHIRE
SK17 6HF

SECOND FLOOR EXISTING

KEY

(DS) SMOKE DETECTOR

(X) EXTRACTOR FAN

→ DIRECTION OF WASTE.

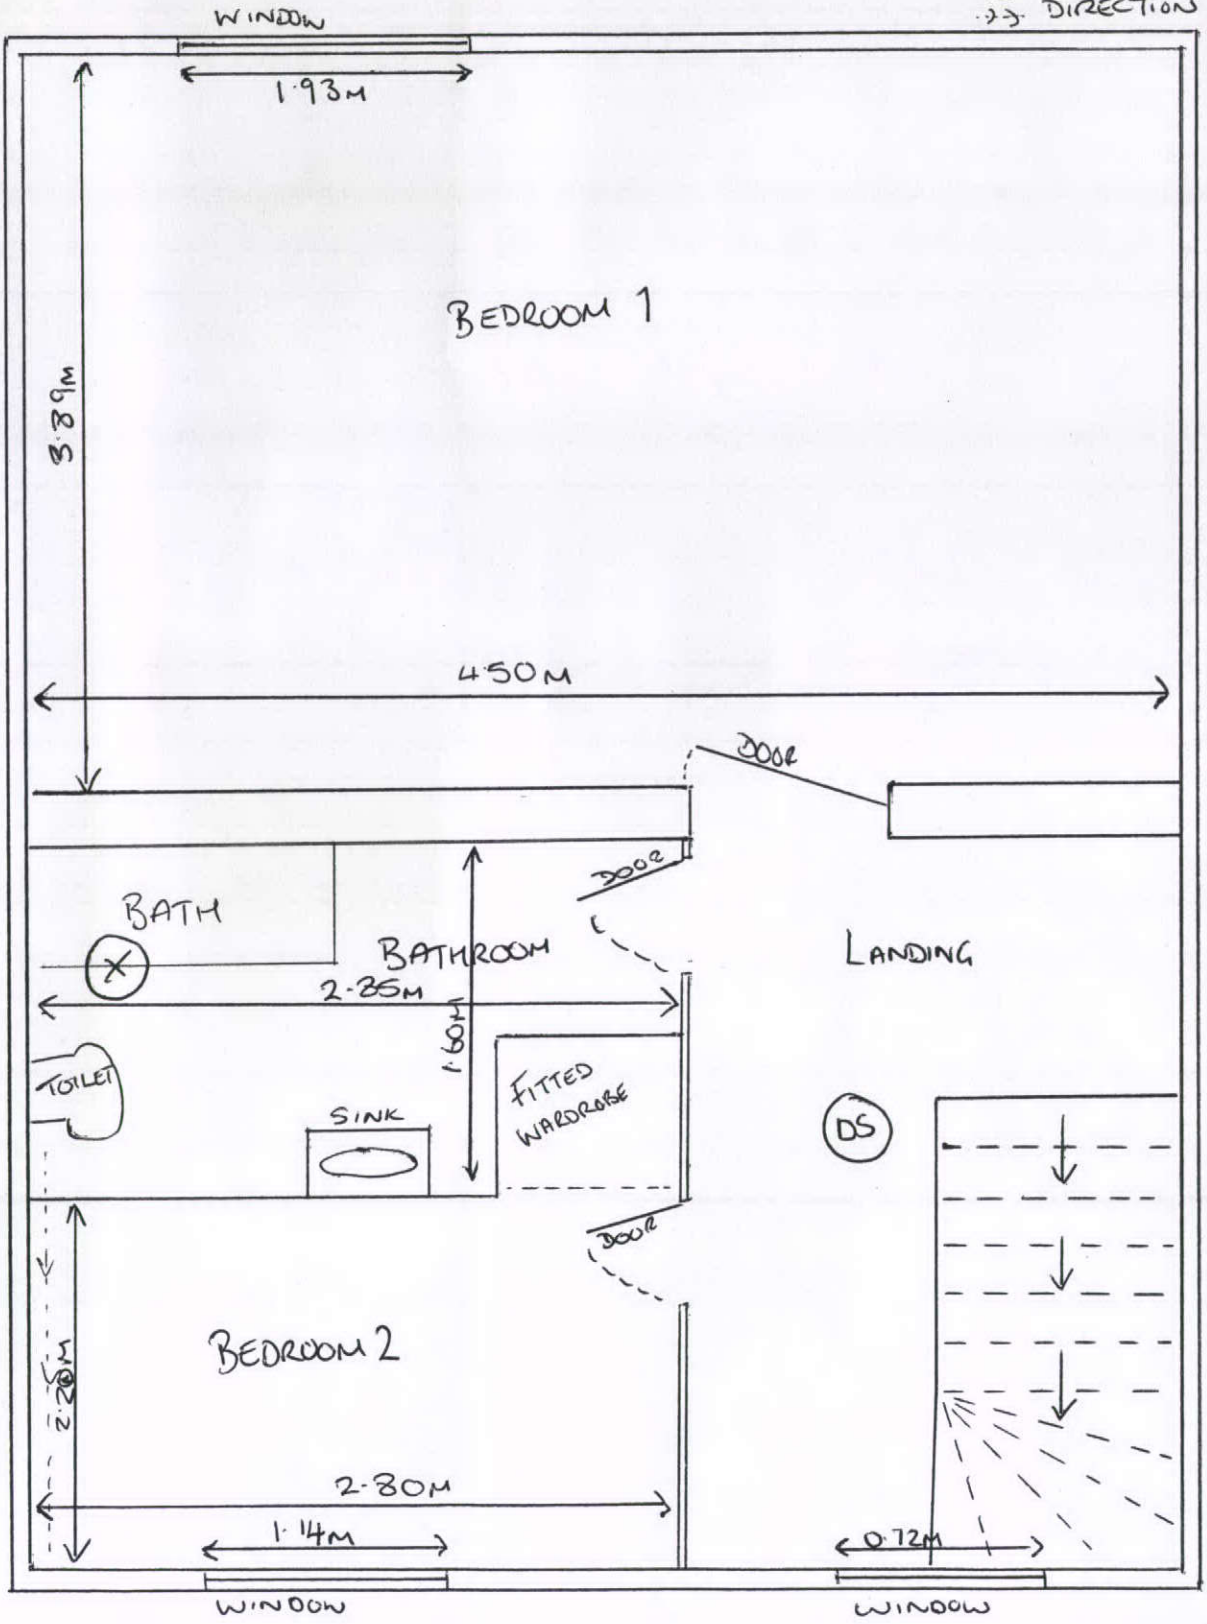

FINNA PREECE 07925791444