HPK/2011/0625
COUNCIL
05 JAN 2012

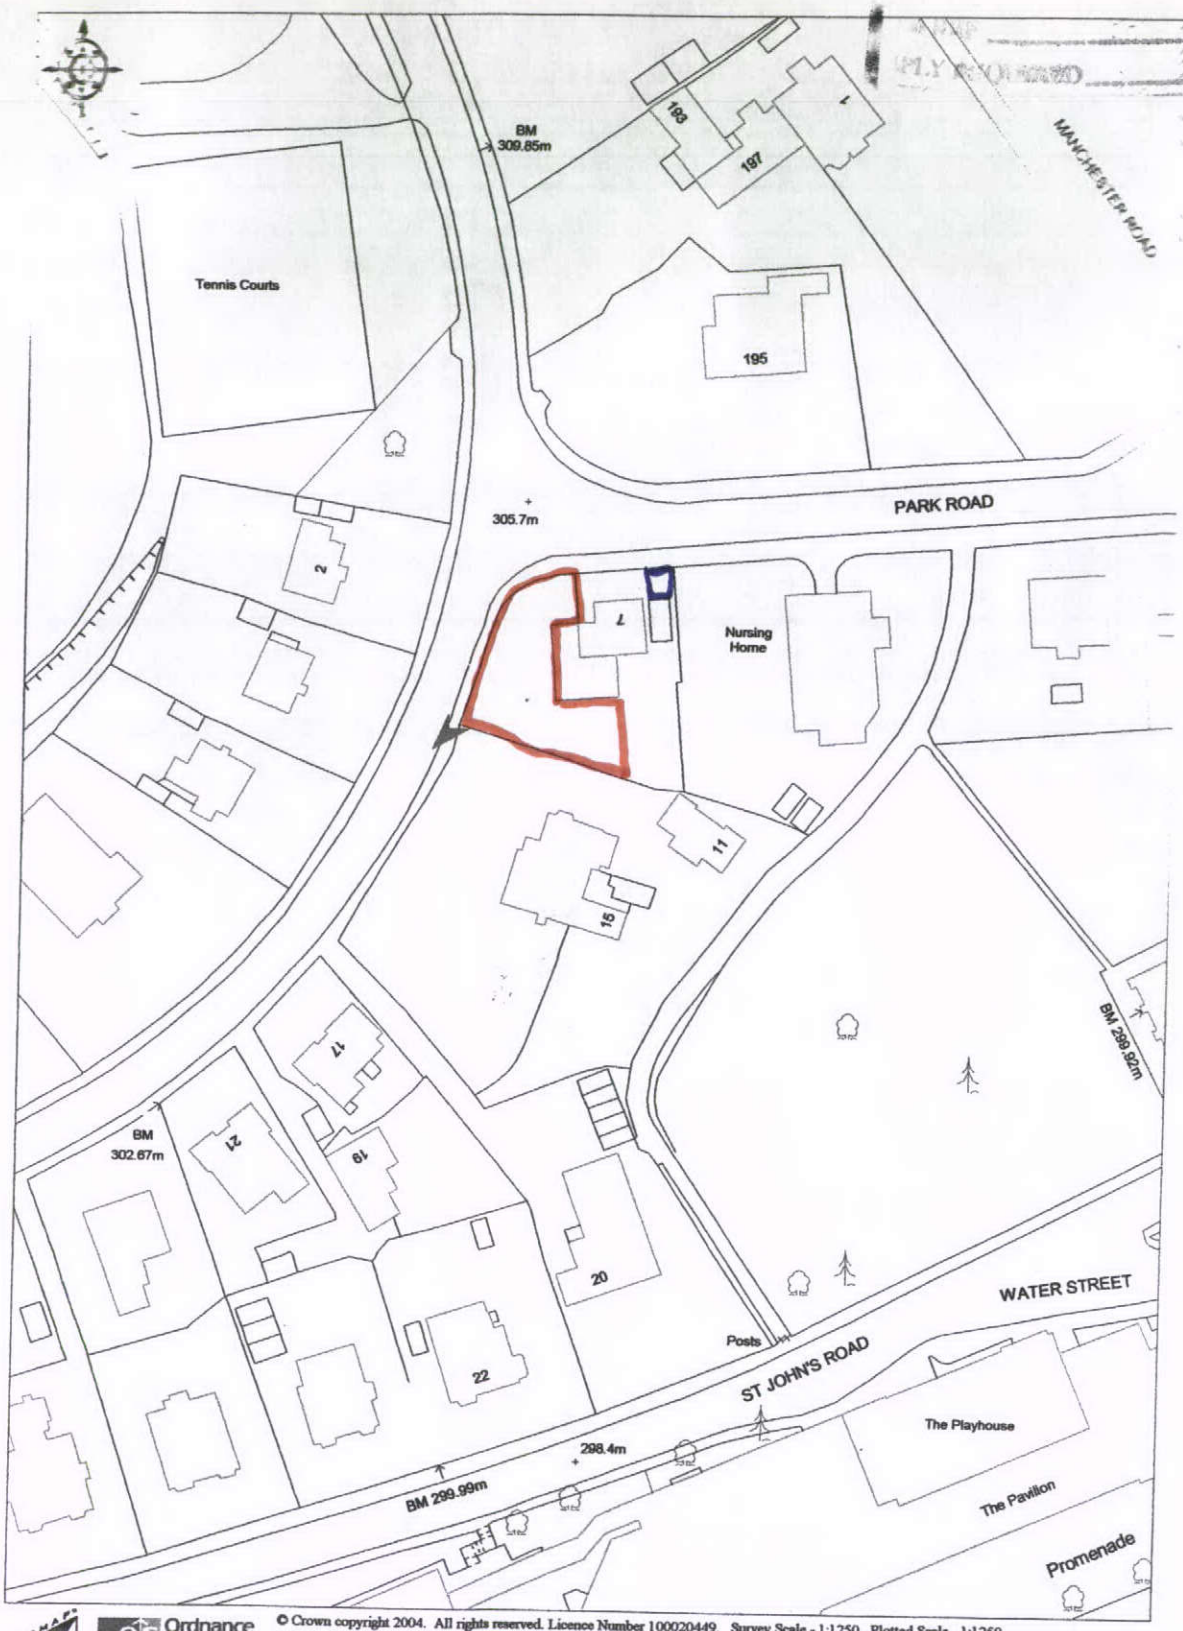

© Crown copyright 2004. All rights reserved. Licence Number 100020449. Survey Scale - 1:1250 Plotted Scale - 1:1250

ROBERT & ROBERT