Building contractor responsible for measuring
All dimensions on site, prior starting works.
No responsibility rests with submission agent.

HPK/2011/0694

**Proposed Garage & hardstanding at 16, Rock Bank, Whaley Bridge for:-**
**Mr K Ashton. Scale 1:50**
**Drg. No SPM/ 1120 - 0**

COUNCIL
10 JAN 2012

# SECTION ON EXIST. FRONT GARDEN.

SCALE 1:50

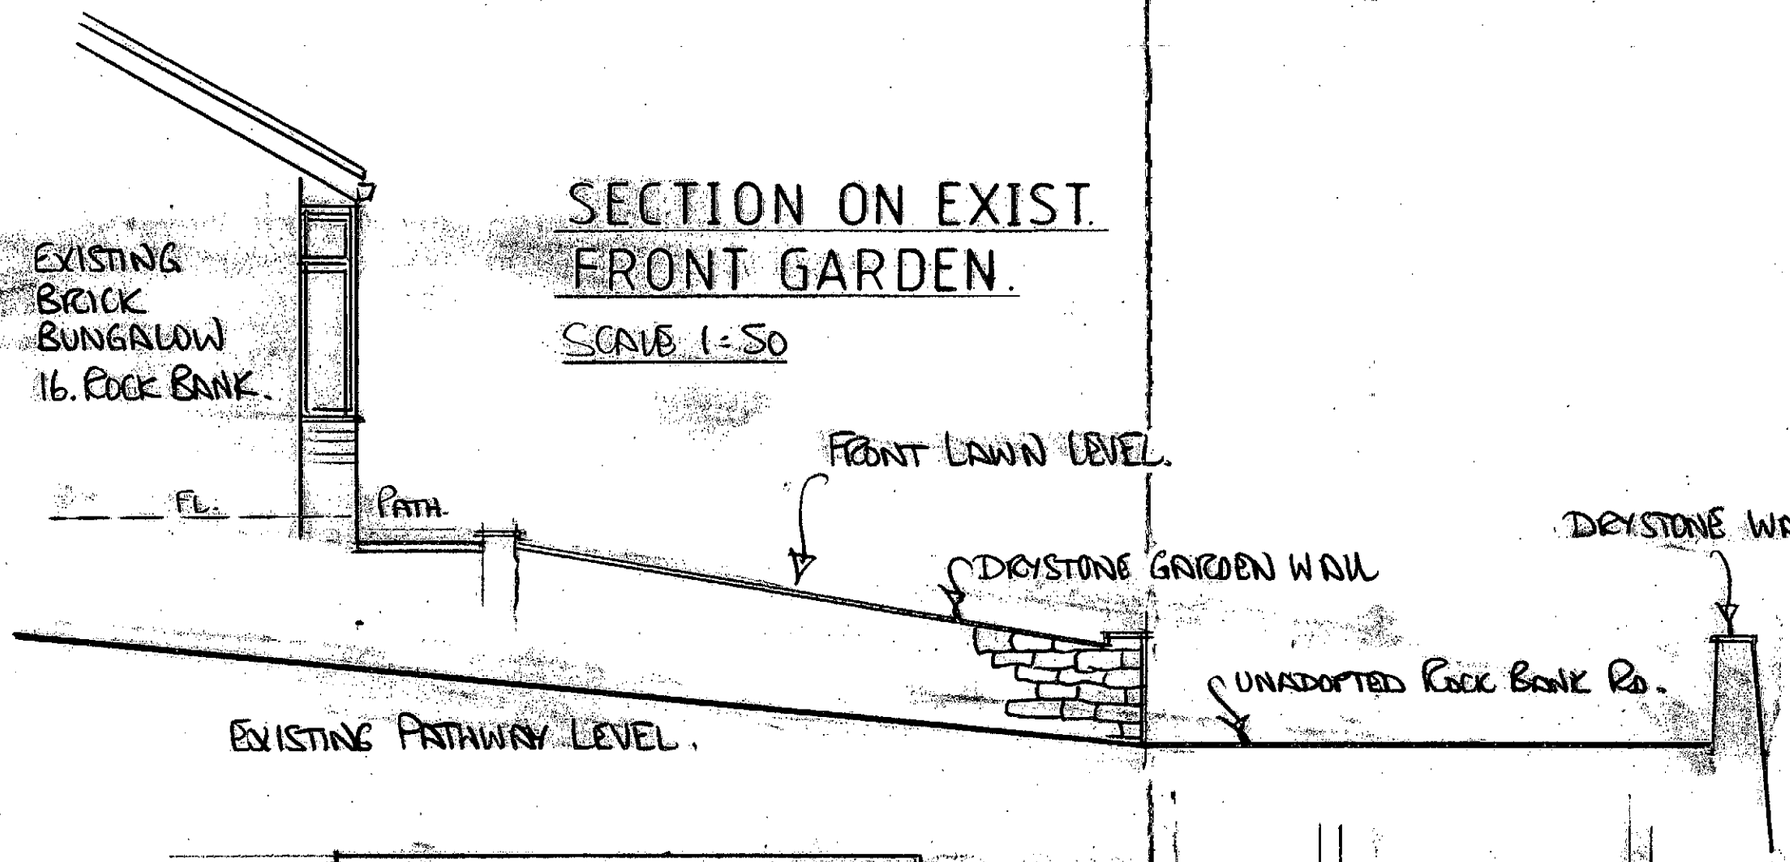


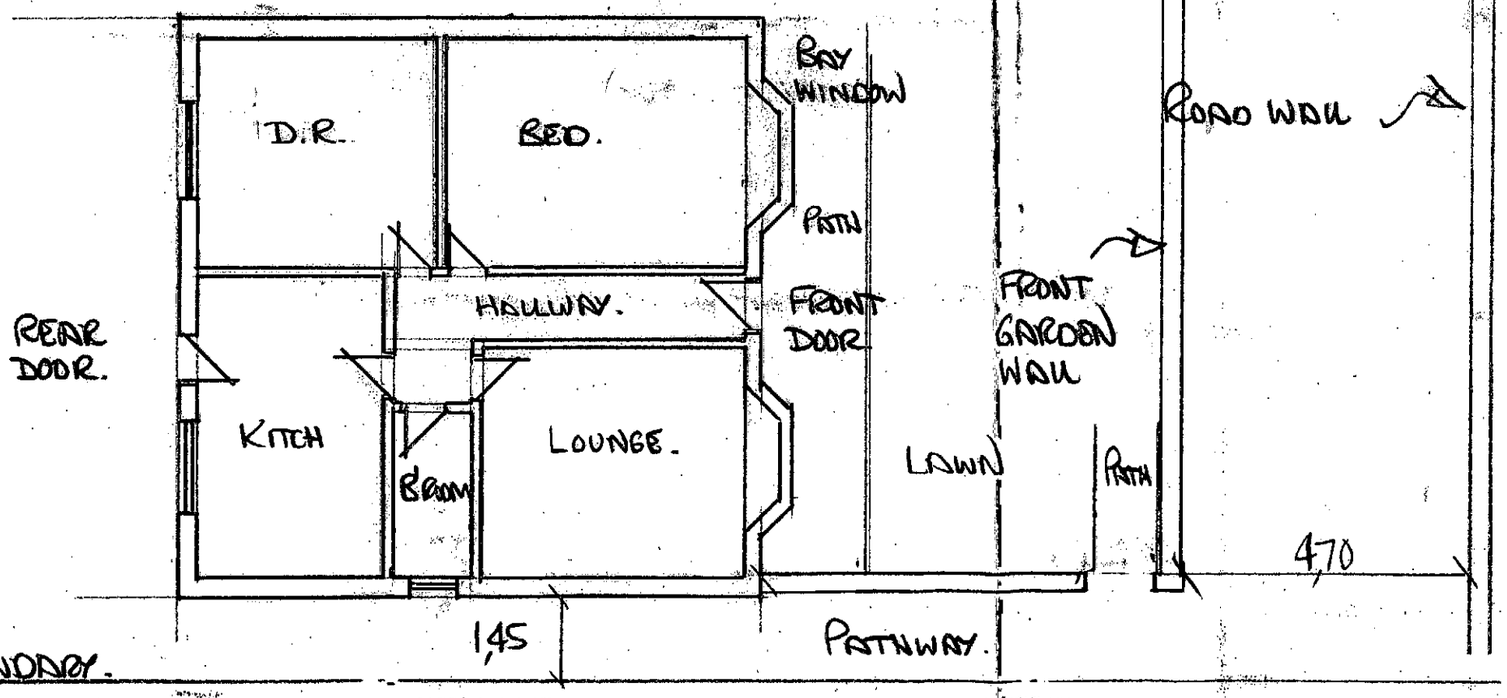


# EXIST. FLR. PLAN

SCALE 1:100