HPK/2011/0694

COUNCIL

10 JAN 2012

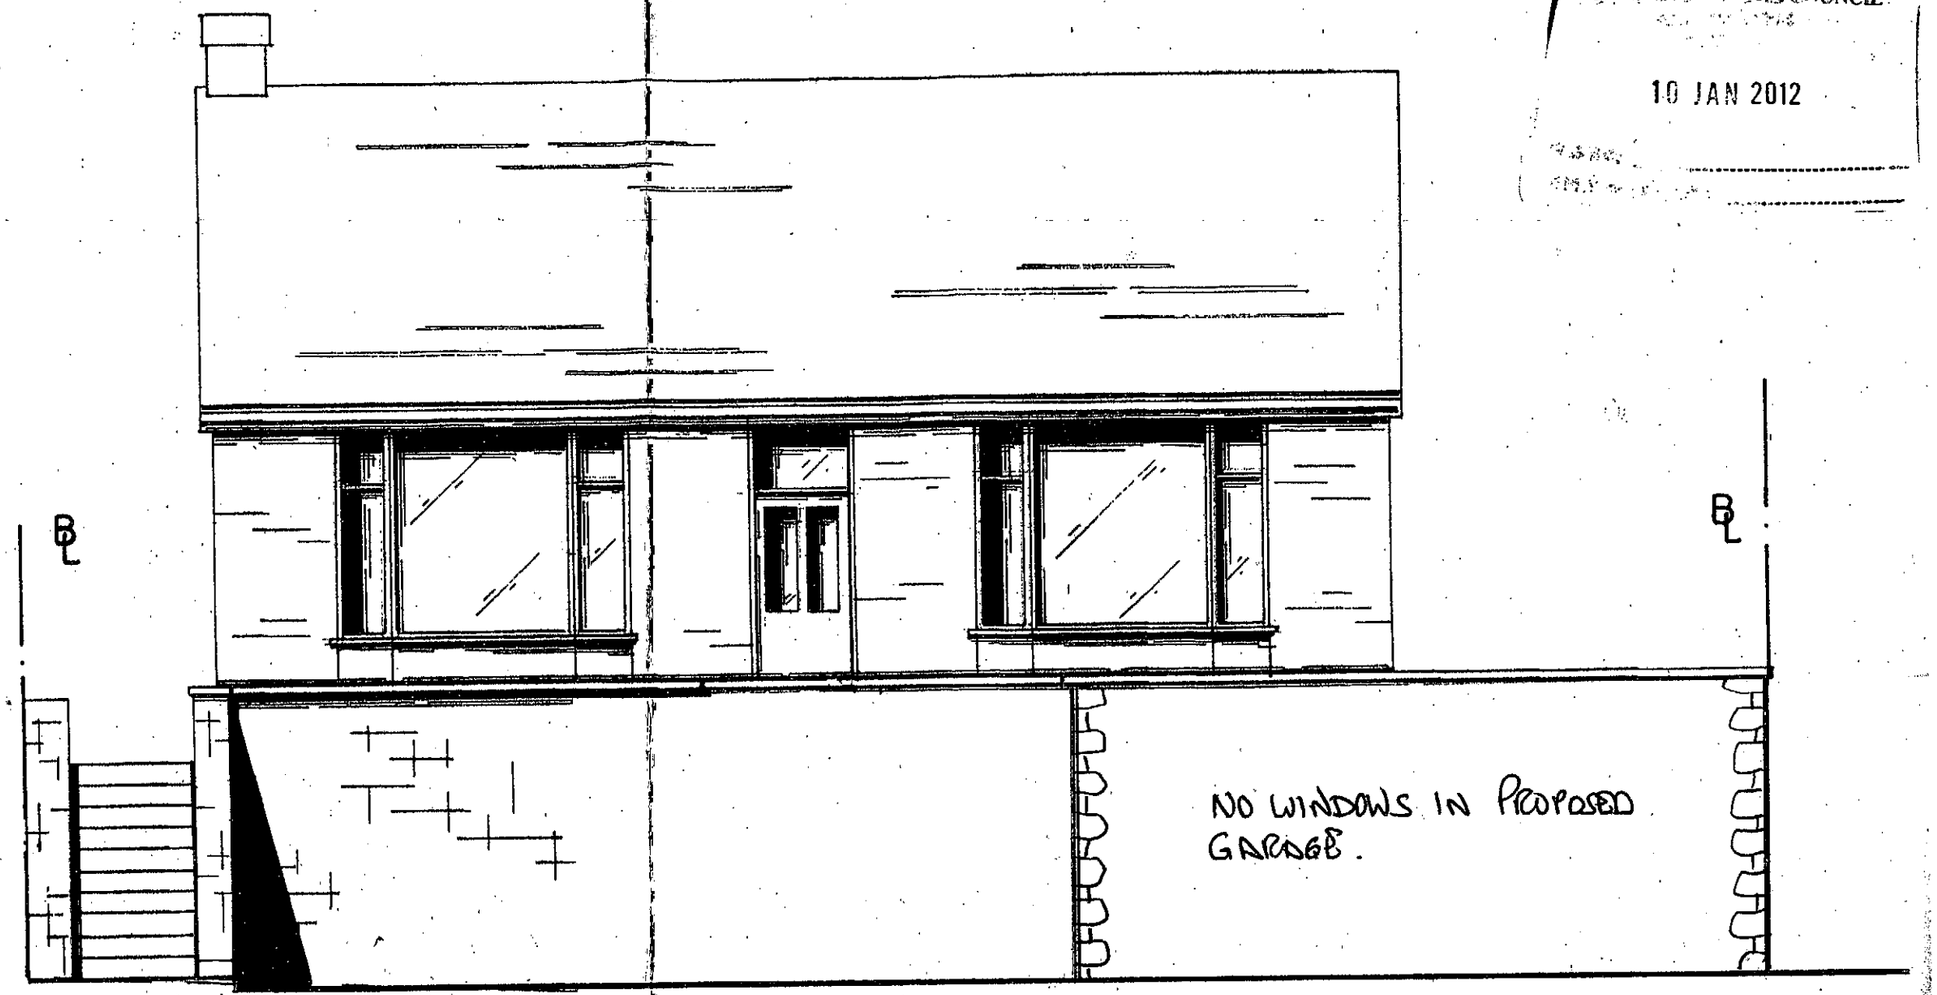

PROP FRONT ELEV.

Building contractor responsible for measuring
All dimensions on site, prior starting works.
No responsibility rests with submission agent.

Proposed Garage & hardstanding at 16, Rock Bank, Whaley Bridge for:-
Mr K Ashton. Scale 1:50
Drg. No SPM/1117-0