HPK/2011/0694

COUNCIL

10 JAN 2012

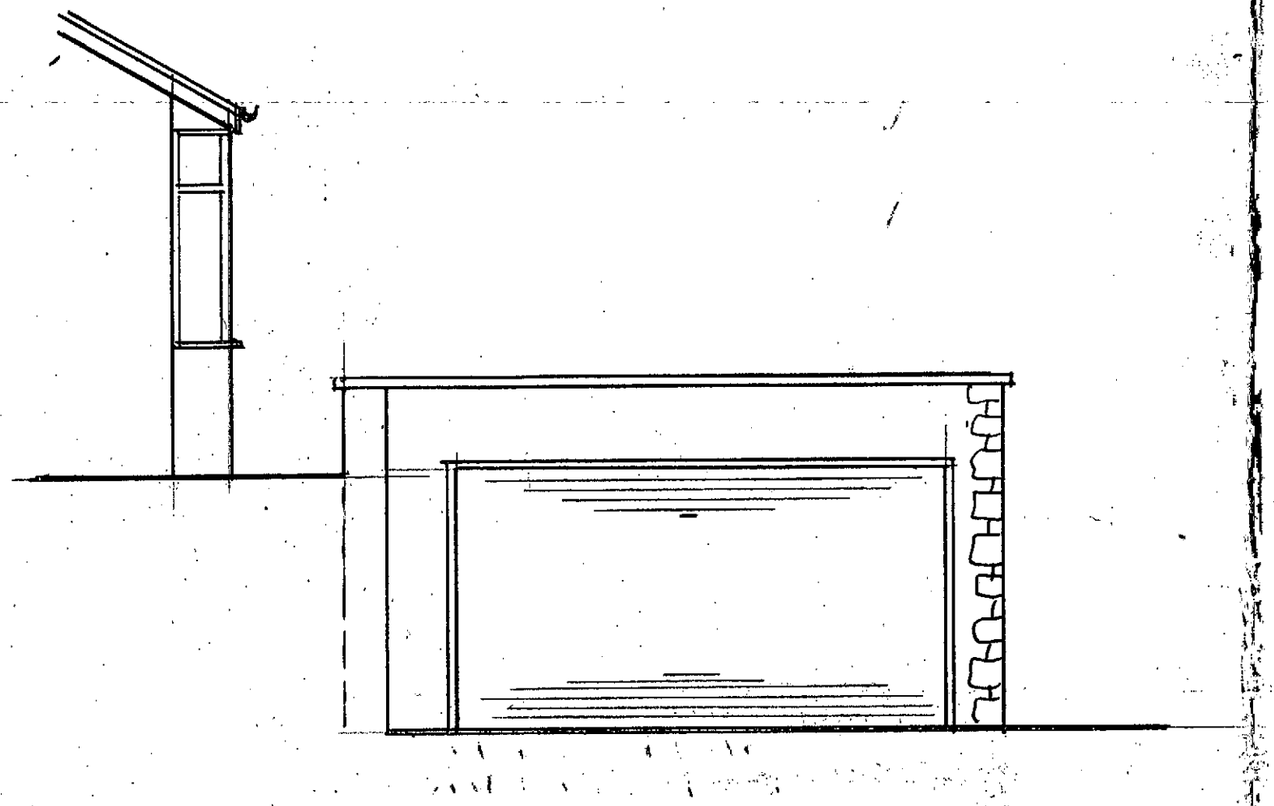

PROP. NORTH ELEV.
(VIWED FROM PARK AREA).

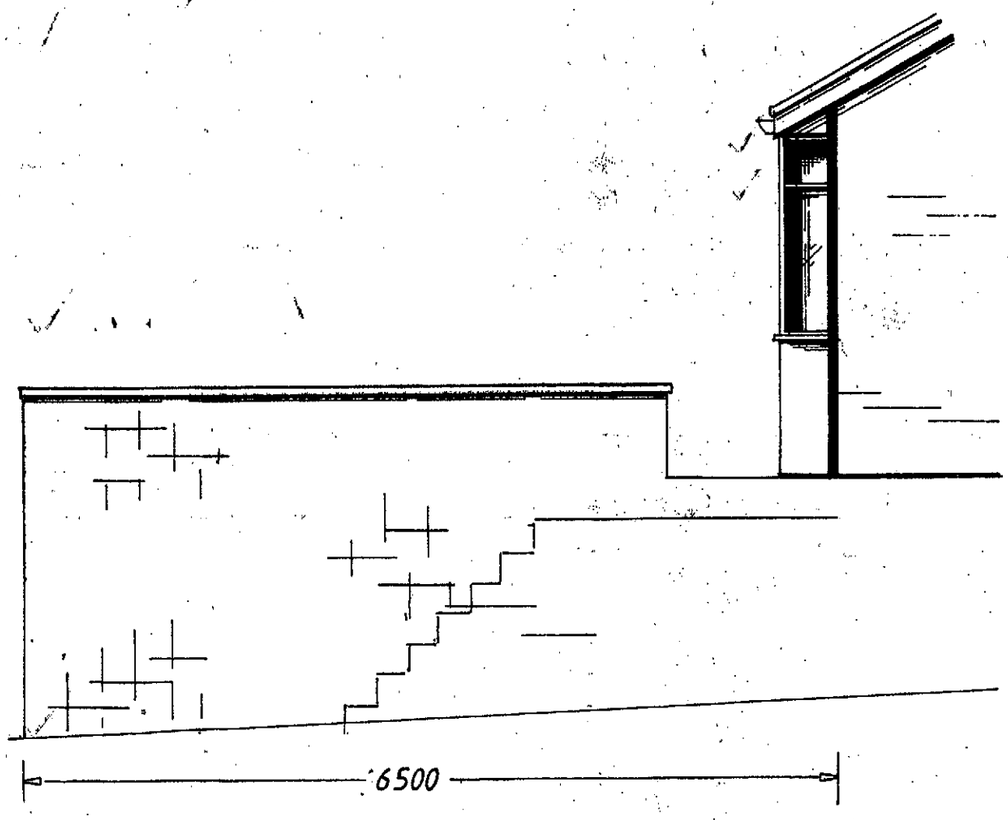

SOUTH SIDE ELEVATION

Building contractor responsible for measuring
All dimensions on site, prior starting works.
No responsibility rests with submission agent.

Proposed Garage & hardstanding at 16, Rock Bank, Whaley Bridge for:-
Mr K Ashton. Scale 1:50
Drg. No SPM/ 1118-0