HPK/2011/0694

COUNCIL
10 JAN 2012
REF
REPLY REQUIRED

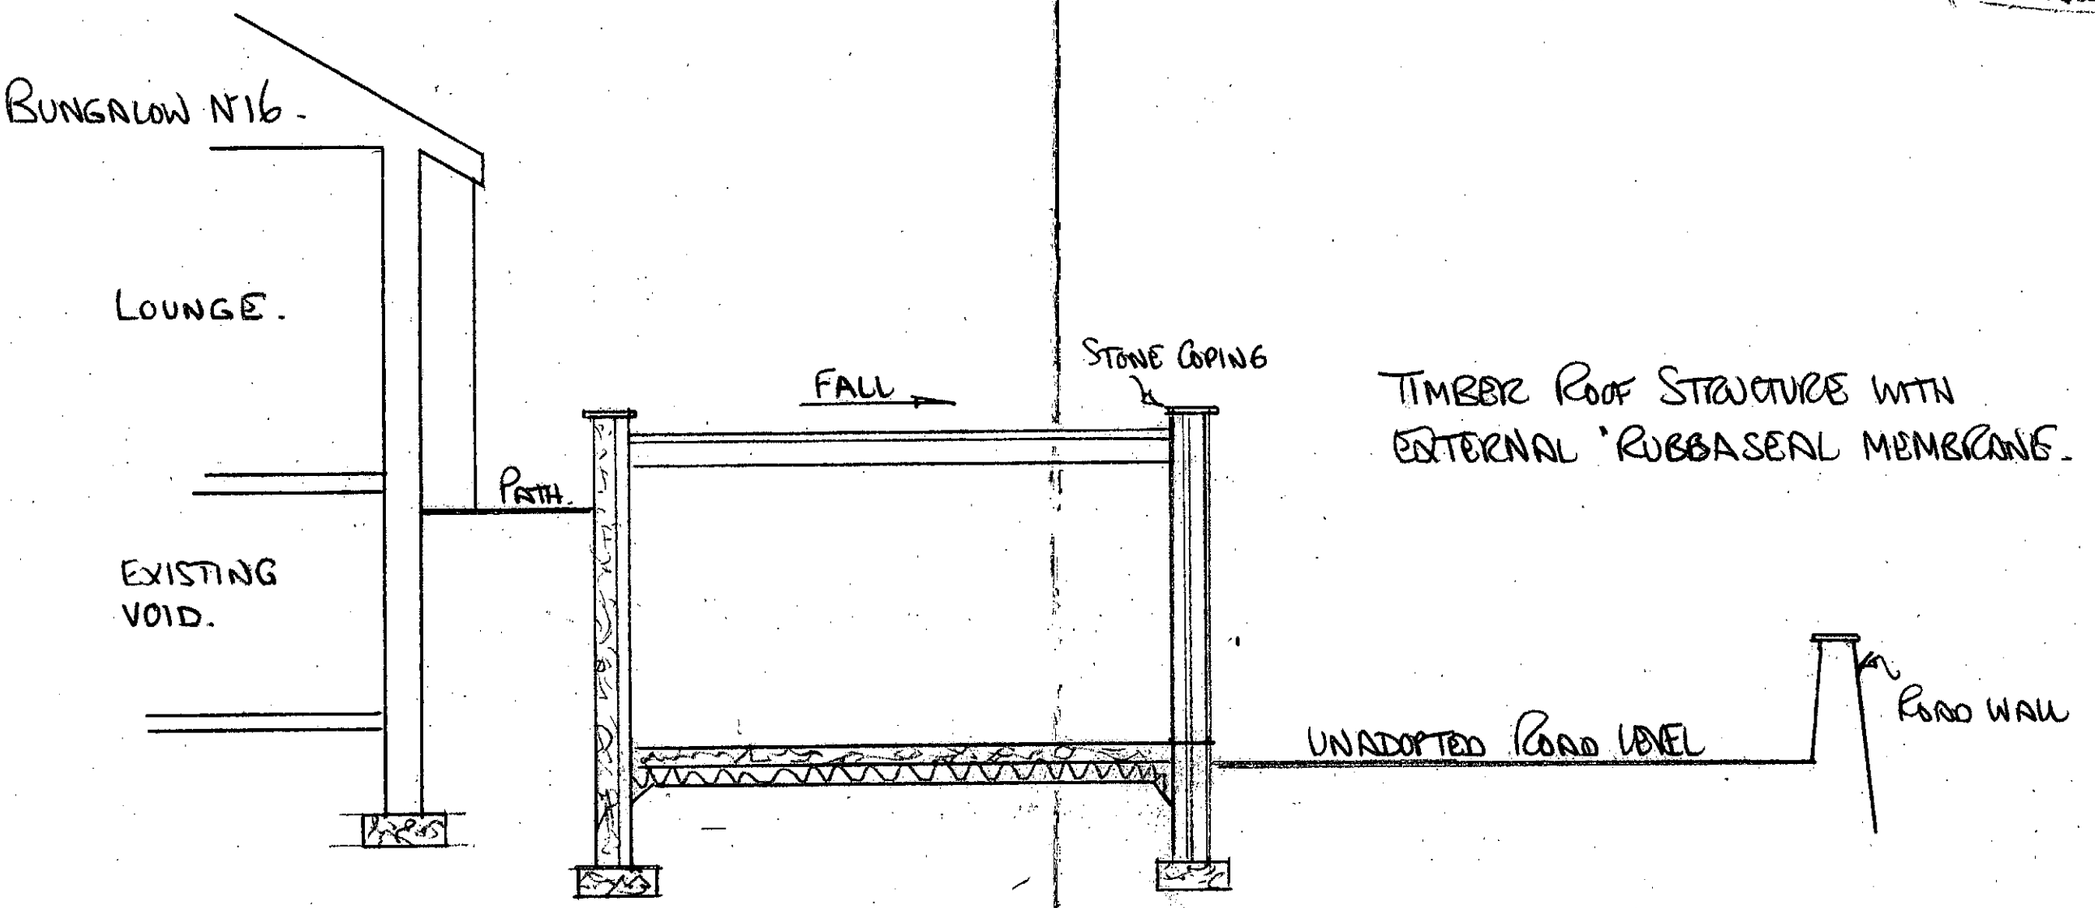


SECTION X X

TIMBER ROOF STRUCTURE WITH EXTERNAL 'RUBBASEAL MEMBRANE.

Building contractor responsible for measuring
All dimensions on site, prior starting works.
No responsibility rests with submission agent.

**Proposed Garage & hardstanding at 16, Rock Bank, Whaley Bridge for:-**
**Mr K Ashton. Scale 1:50**
**Drg. No SPM/ 1116 - 0**