All dimensions are approximate and subject to a site survey and shall in any event be verified by the contractor on site prior to work commencing.

Do not scale from this drawing. Only work to written dimensions.

This drawing is the property of FORM ARCHITECTS and copyright is reserved by them. The drawing is not to be copied or disclosed to any unauthorised persons without prior written consent.

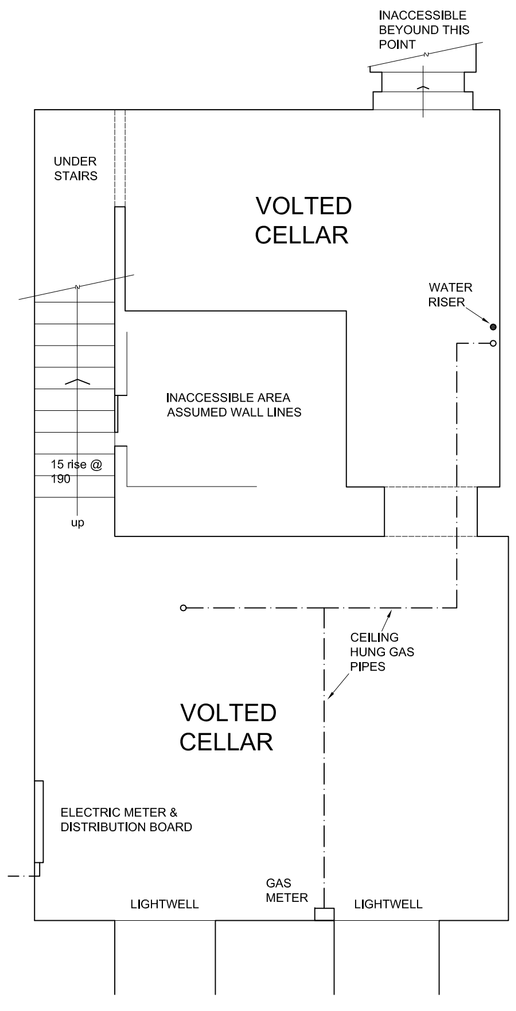

BASEMENT PLAN

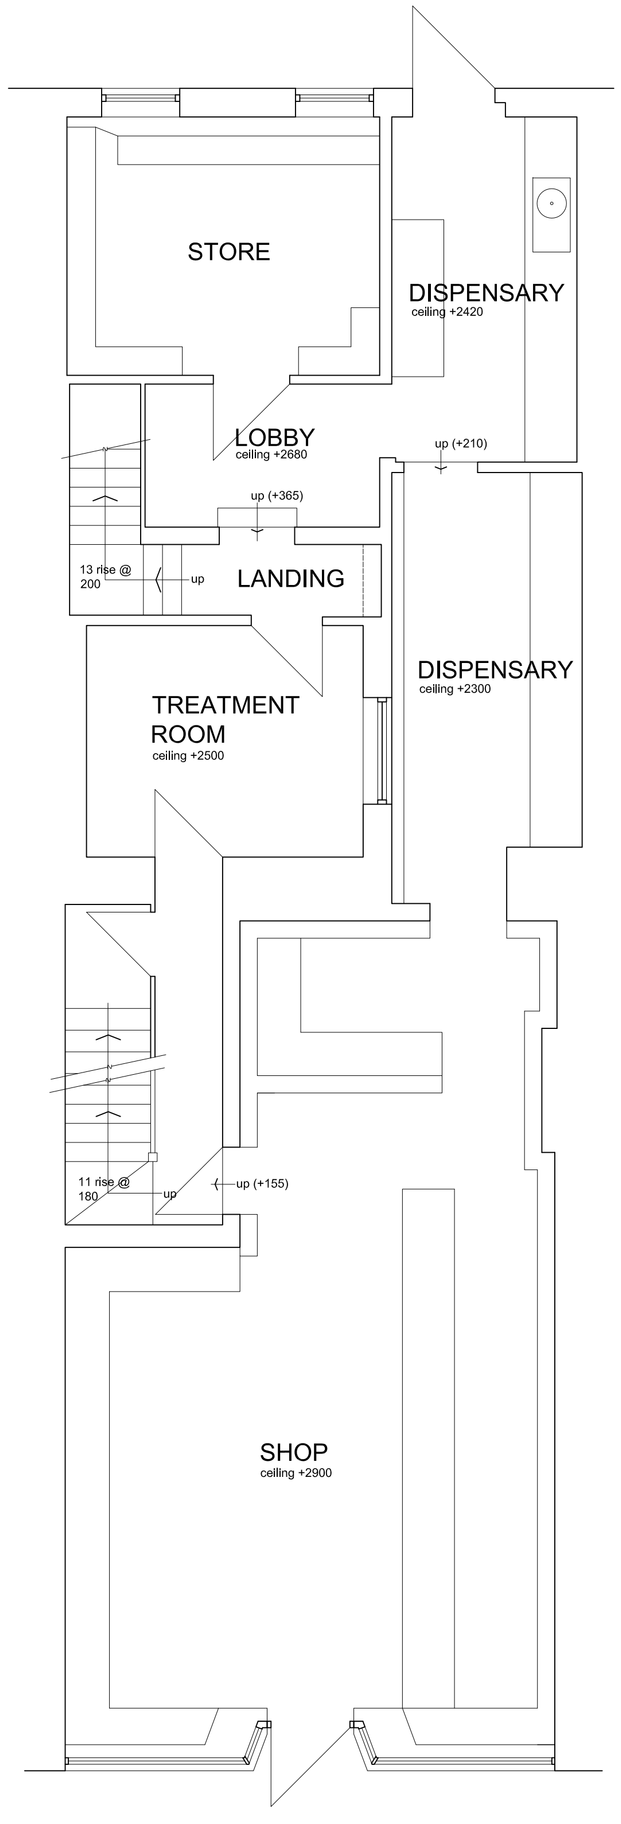

GROUND FLOOR PLAN

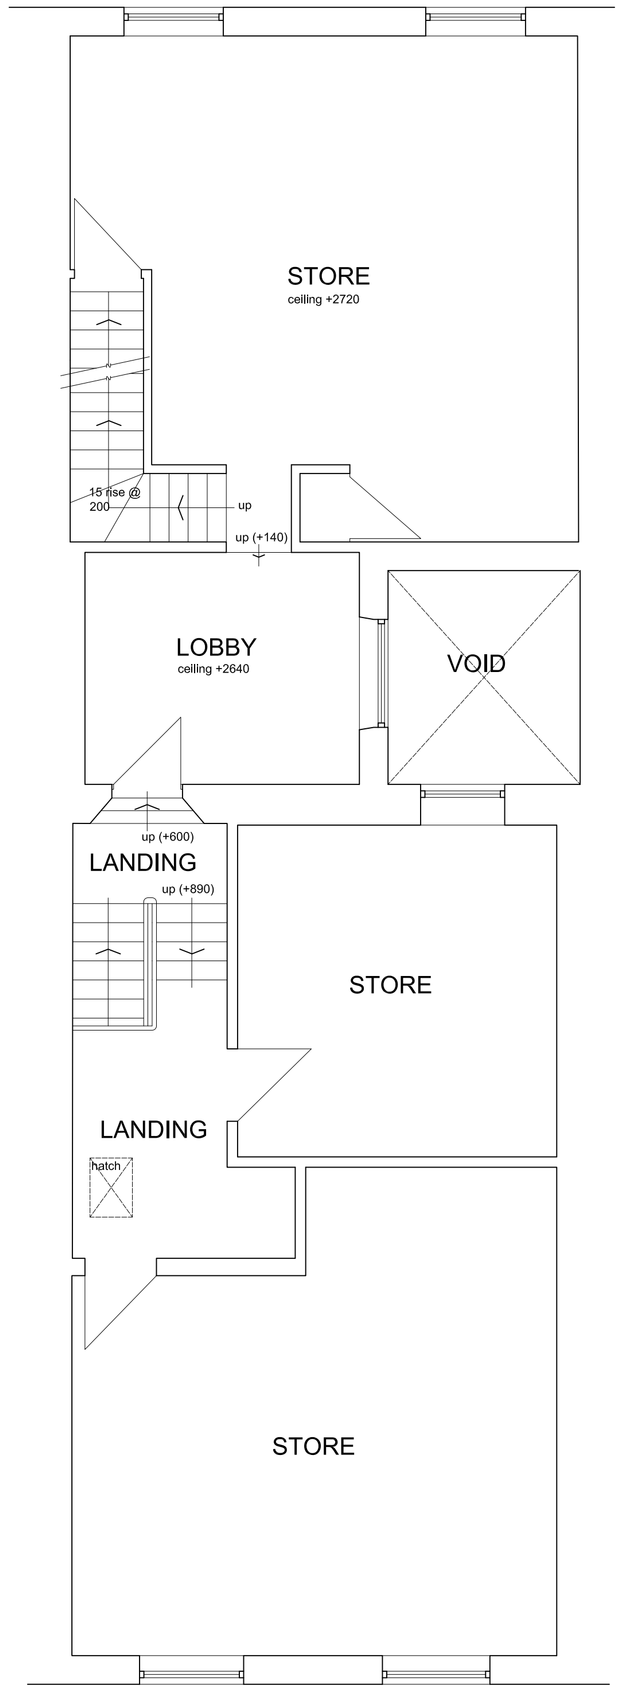

FIRST FLOOR PLAN

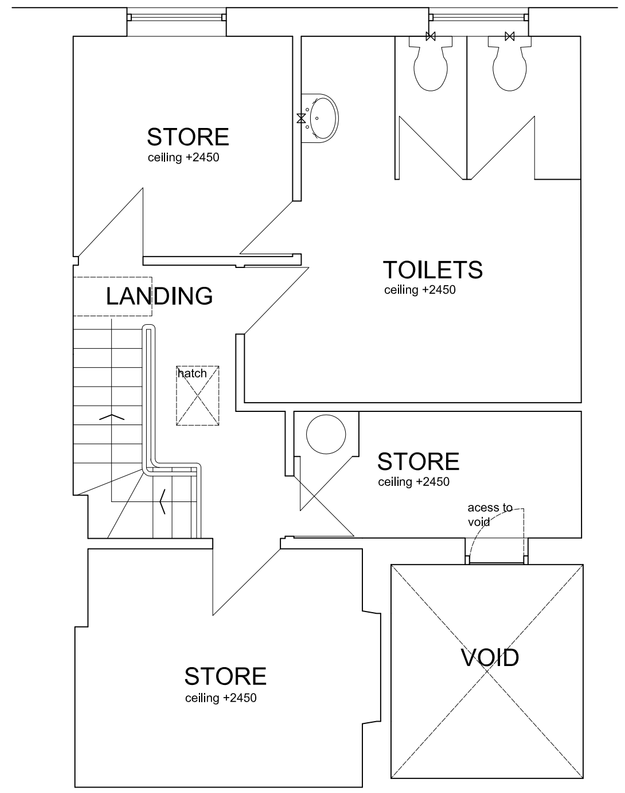

SECOND FLOOR PLAN

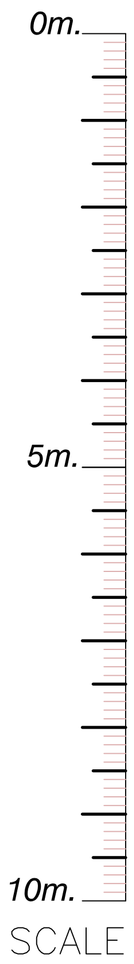

SCALE

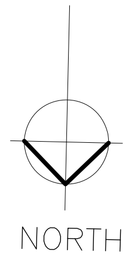

PLANNING

JOB
7 HIGH STREET WEST
GLOSSOP

CLIENT
MADISON COMMERCIAL

SUBJECT
EXISTING PLANS
and PROPOSED PLANS

DRAWN .	DATE FEB.08
CHECKED .	SCALE 1:50@A1
APPROVED	

form architects ltd
1 george leigh street manchester m4 5dl
T . 01 61 23 63 66 9 F. 01 61 23 63 68 9
E . info@formarchitects.co.uk

JOB No.	DRG No.	AMENDMENT
0811	01	.