SECTION b-b

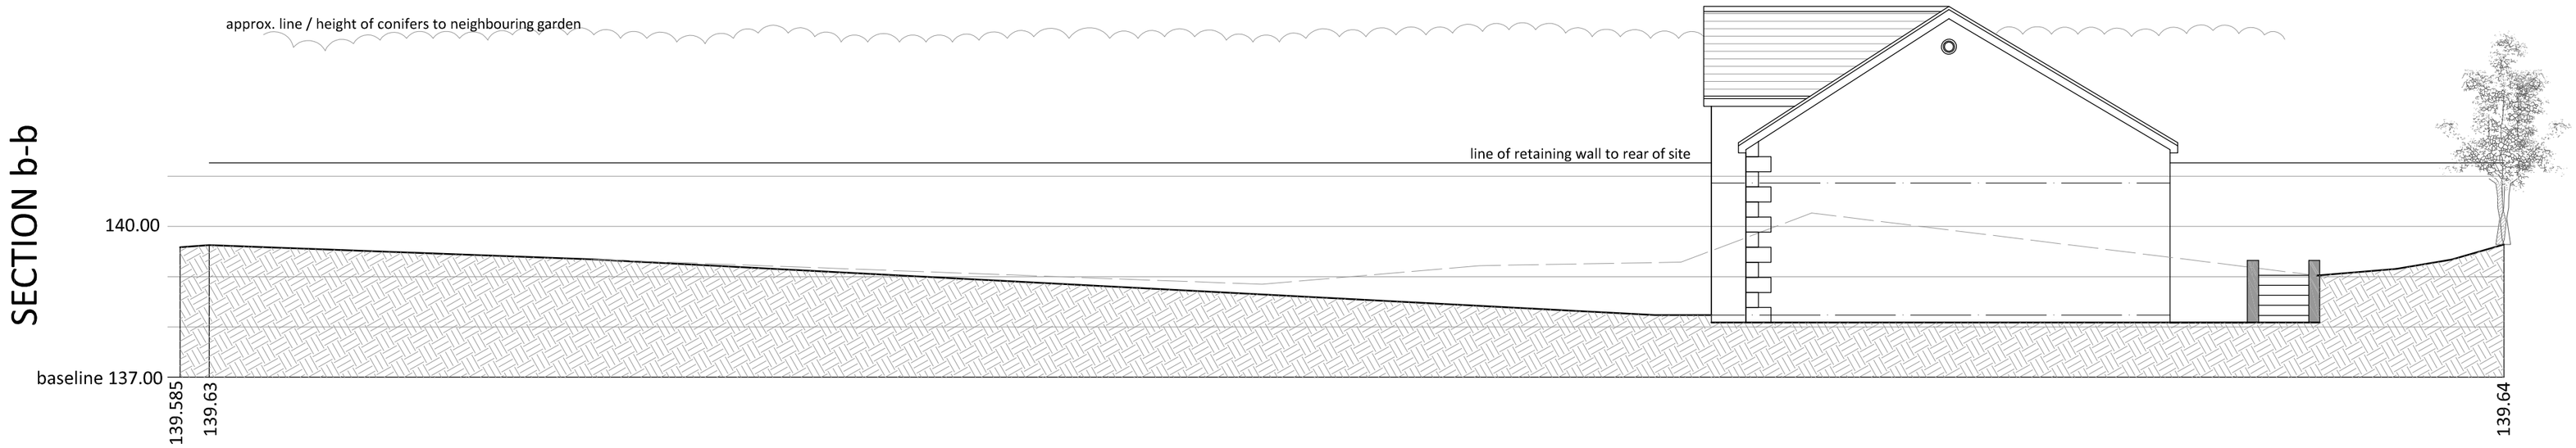

SECTION a-a

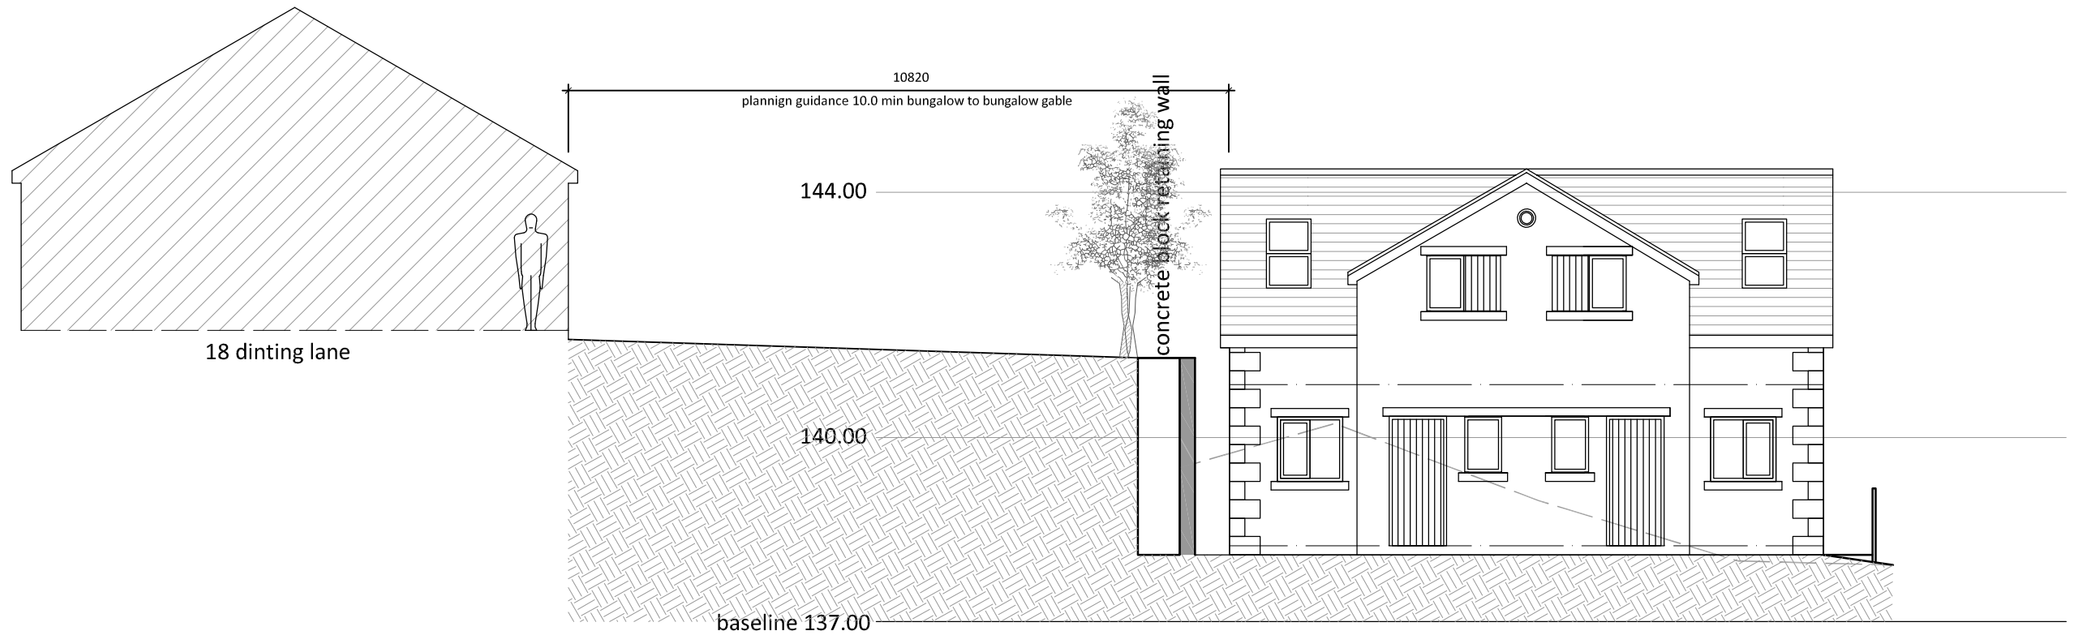

stamford wing
chartered surveyors & building consultants

Client MR J FRANCE

Project Land adjacent to
8 Dinting Lane
Glossop

PROPOSED SECTIONS

Ref. J101063

Scale @ A2 1 : 100

Date Aug 2011

Drwg. No J101063-11c