HPK/2011/0718

NOTES:
This drawing is copyright.
Contractors must check all dimensions on site.
Only figured dimensions to be worked from and discrepancies to be reported to the Architect immediately before proceeding.

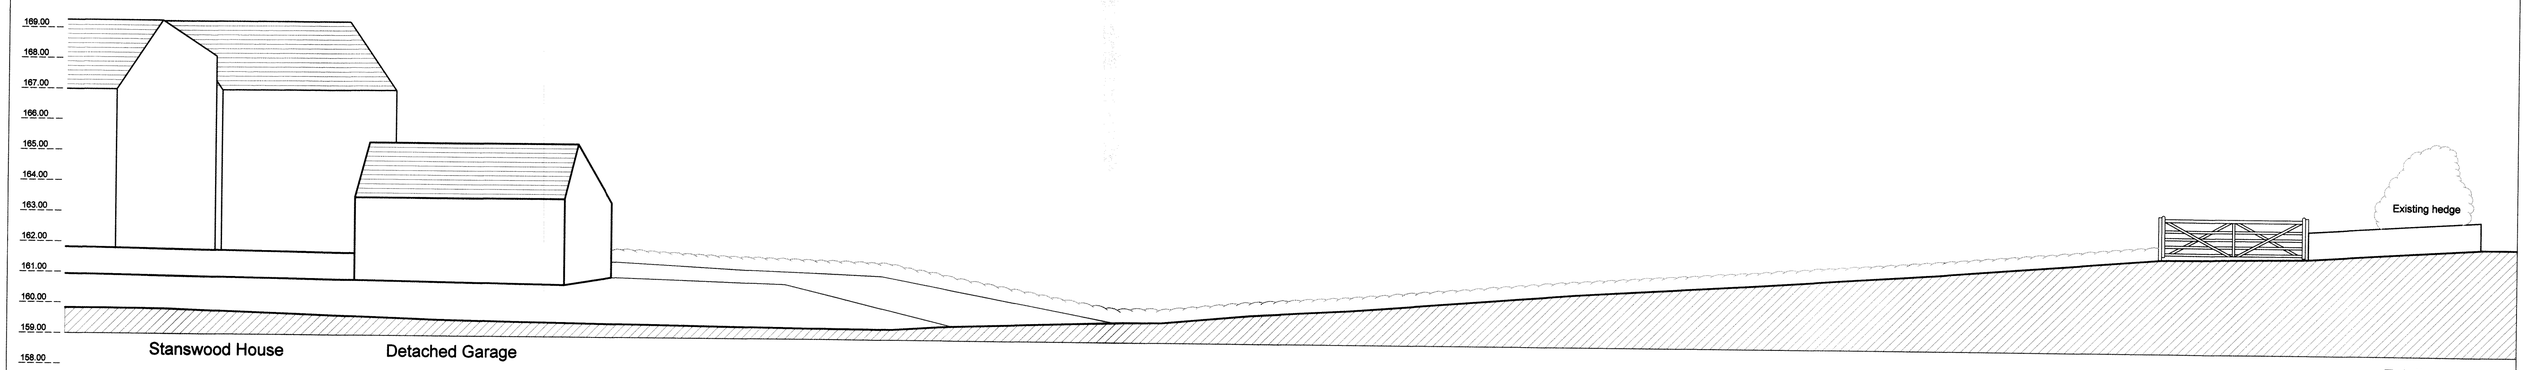

Existing Site Elevation

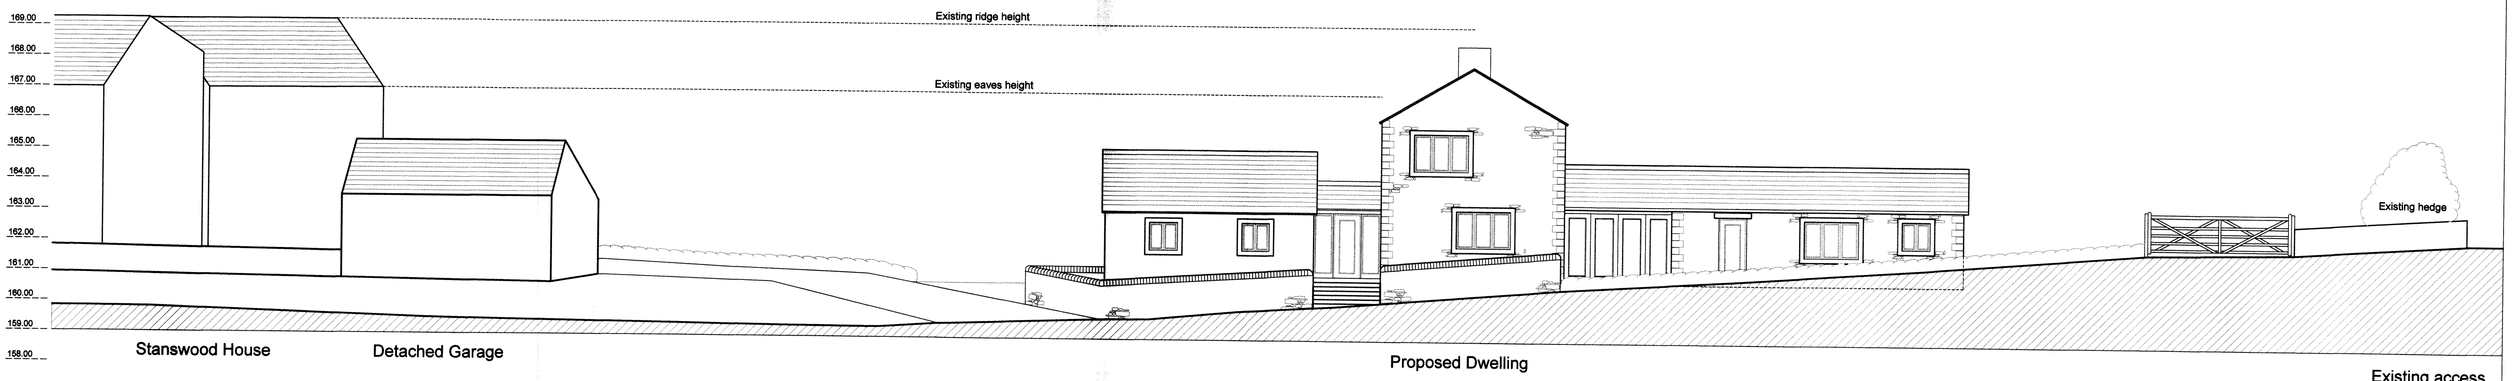

Proposed Site Elevation

Planning

Binney Associates

New House in Grounds of Stanswood House, Station Road, Furness Vale, SK23 7QA — Mr & Mrs N. Stansfield

drawing: As Existing and Proposed Site Elevations

drg no. 1569/15

scale 1:100 @ A1 | date Dec 2011 | drawn BJMC | checked LC | Planning | drawing

Architecture and Planning Services
The Cloisters, APPLEBY, Cumbria, CA16 6QN.
Tel: 017683 51395, Fax: 017683 52771