HPK/2011/0718

NOTES:
This drawing is copyright.
Contractors must check all dimensions on site.
Only figured dimensions to be worked from and discrepancies to be reported to the Architect immediately before proceeding.

12 JAN 2012



Front Elevation (N.E.) to driveway



Rear Elevation (S.W.) towards railway fence

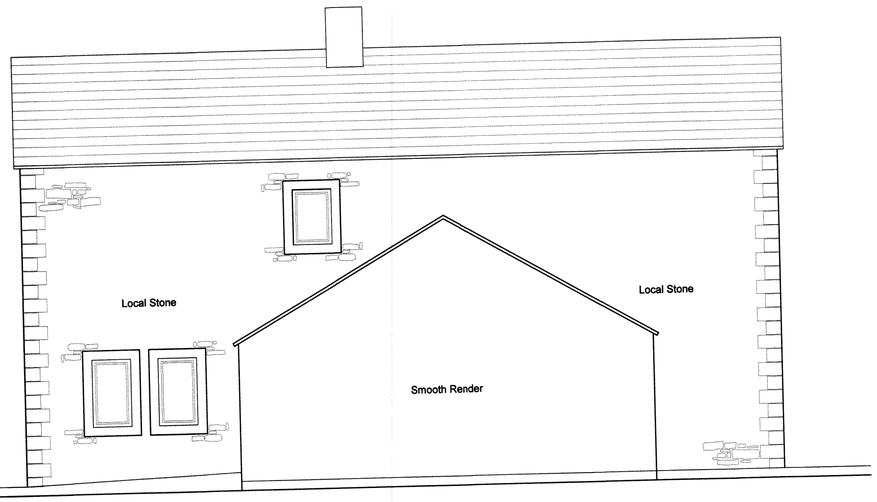

Side Elevation (S.E.) towards Stanswood House



Side Elevation (N.E.) to Station Road

Materials

House Walls
Natural local gritstone laid as random rubble walling brought to course with rough cut quoins.

Garage walls
Smooth render, self coloured white.

Roofs
Natural, reclaimed Welsh slates, blue/ black, laid in diminishing courses from eaves to ridge.

Windows and doors
Moisture controlled European Redwood with double glazing and painted finish. Smooth cut local stone heads, cills and surrounds.

Rainwater Goods
Cast iron half round gutters on spike brackets. Cast iron downpipes fixed with eared collars on s/w bobbins.

Planning

Revision A: Alterations for planning application and client alterations - Dec 2011
rev

Binney Associates

project: New House in Grounds of Stanswood House, Station Road, Furness Vale, SK23 7QA
client: Mr & Mrs N. Stansfield

drawing: As Proposed Elevations
dwg no. 1569/11A

scale: 1:50 @ A1 | date: Nov 2011 | drawn: BJMC | checked: LC | Planning | drawing

Architecture and Planning Services
The Cloisters, APPLEBY, Cumbria, CA16 6QN.
Tel: 017683 51395, Fax: 017683 52771