HPK/2011/0718

NOTES:
This drawing is copyright.
Contractors must check all dimensions on site.
Only figured dimensions to be worked from and discrepancies to be reported to the Architect immediately before proceeding.

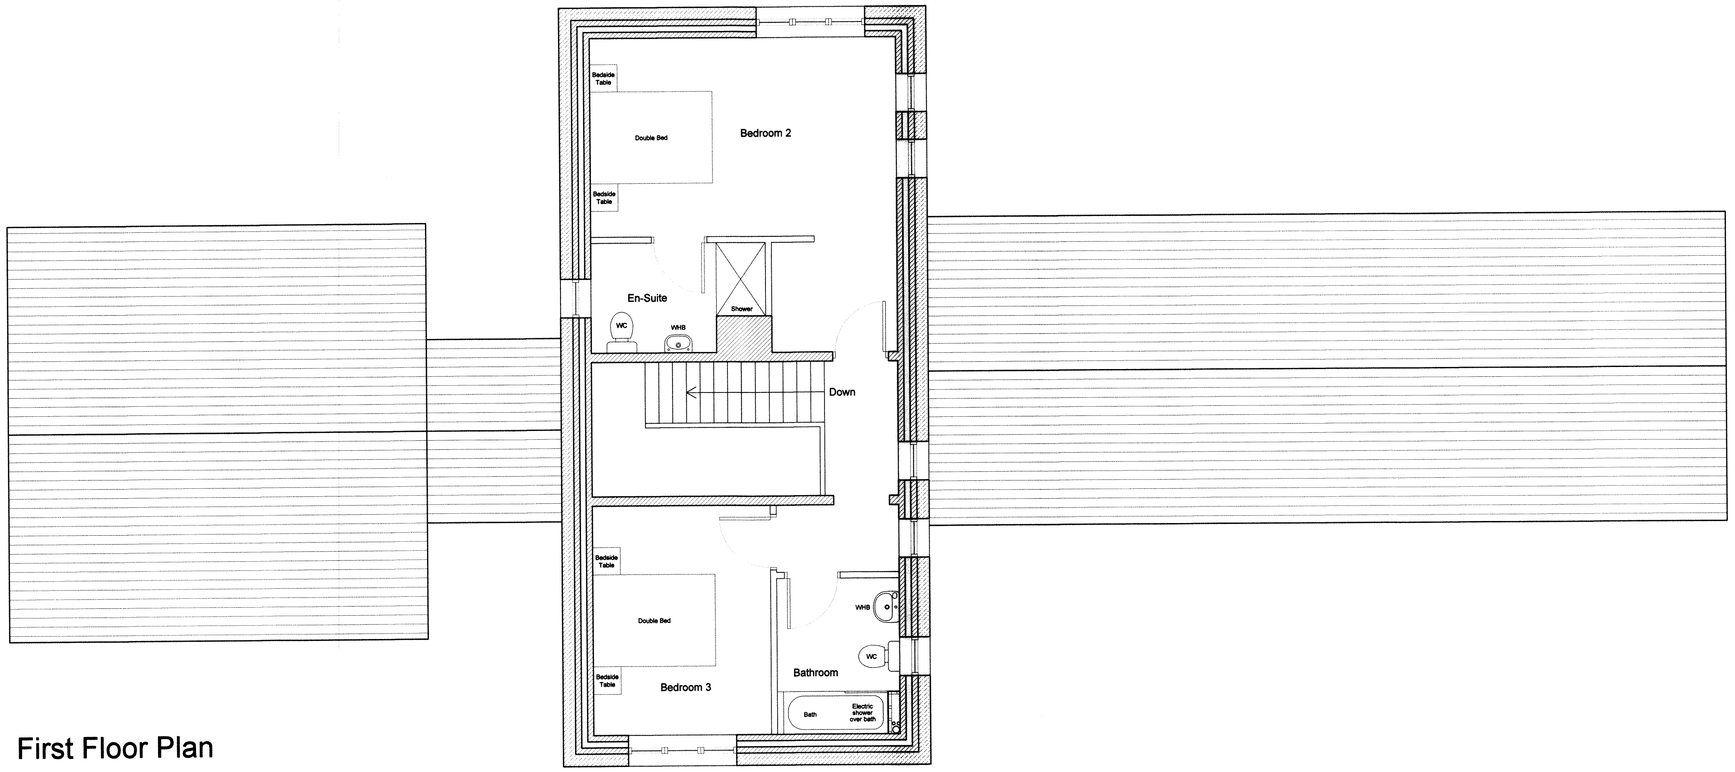

First Floor Plan

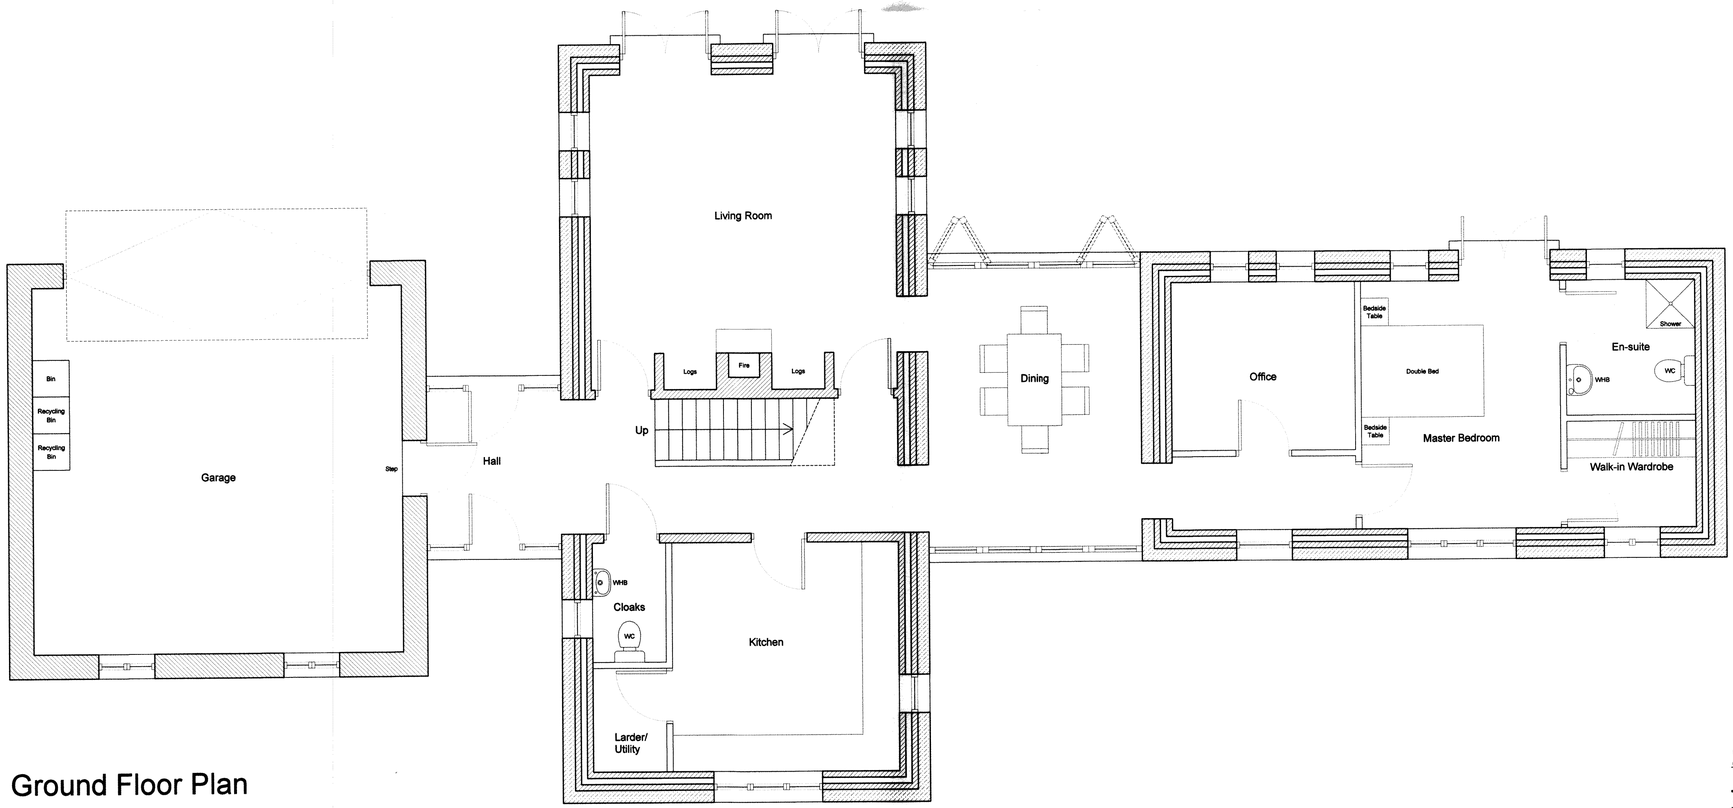

Ground Floor Plan

Areas
Ground Floor Net = 153 sq.m.
First Floor Net = 57 sq. m.
Total = 210 sq. m.

Revision A: Alterations for planning application and client alterations - Dec 2011

Planning

Binney Associates

New House in Grounds of Stanswood House, Station Road, Furness Vale, SK23 7QA — Mr & Mrs N. Stansfield

drawing: As Proposed Ground & First Floor Plans

drg no. 1569/10A

scale 1:50 @ A1 | date Nov 2011 | drawn BJMC | checked LC | Planning drawing

Architecture and Planning Services
The Cloisters, APPLEBY, Cumbria, CA16 6QN. Tel: 017683 51396, Fax: 017683 52771