

East Facing Elevation

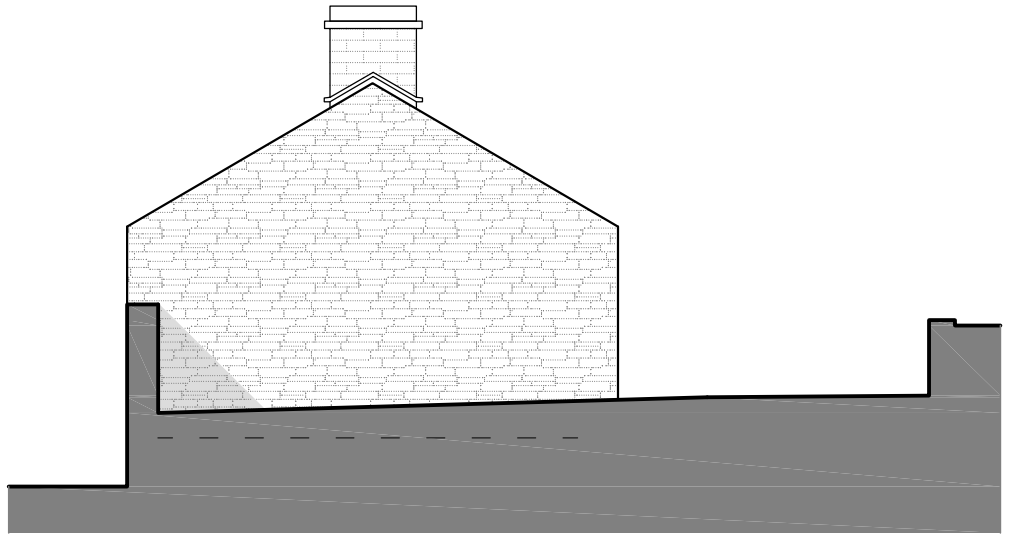

South Facing Elevation

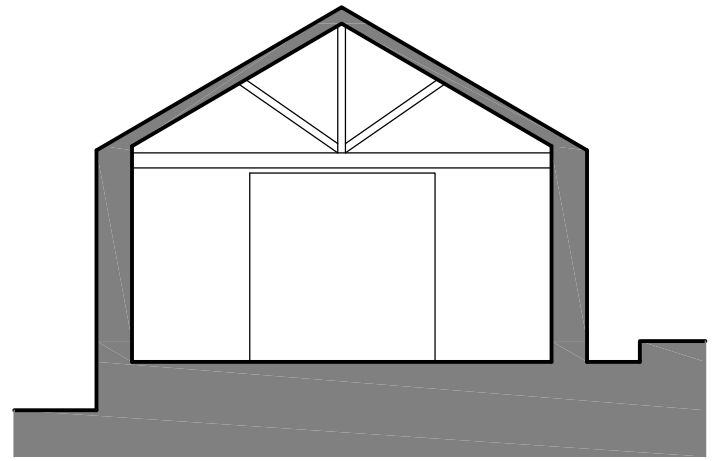

Section AA



West Facing Elevation

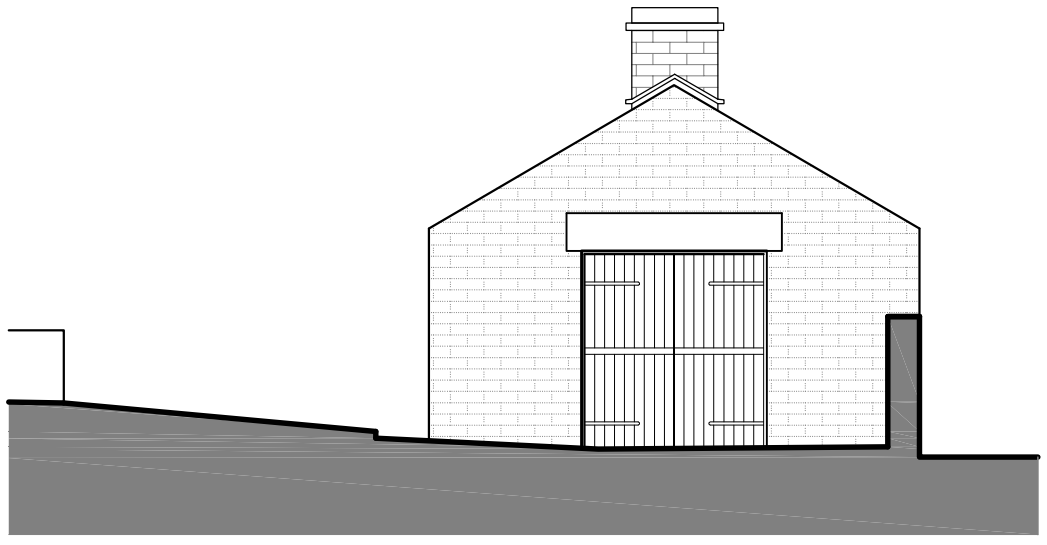

North Facing Elevation

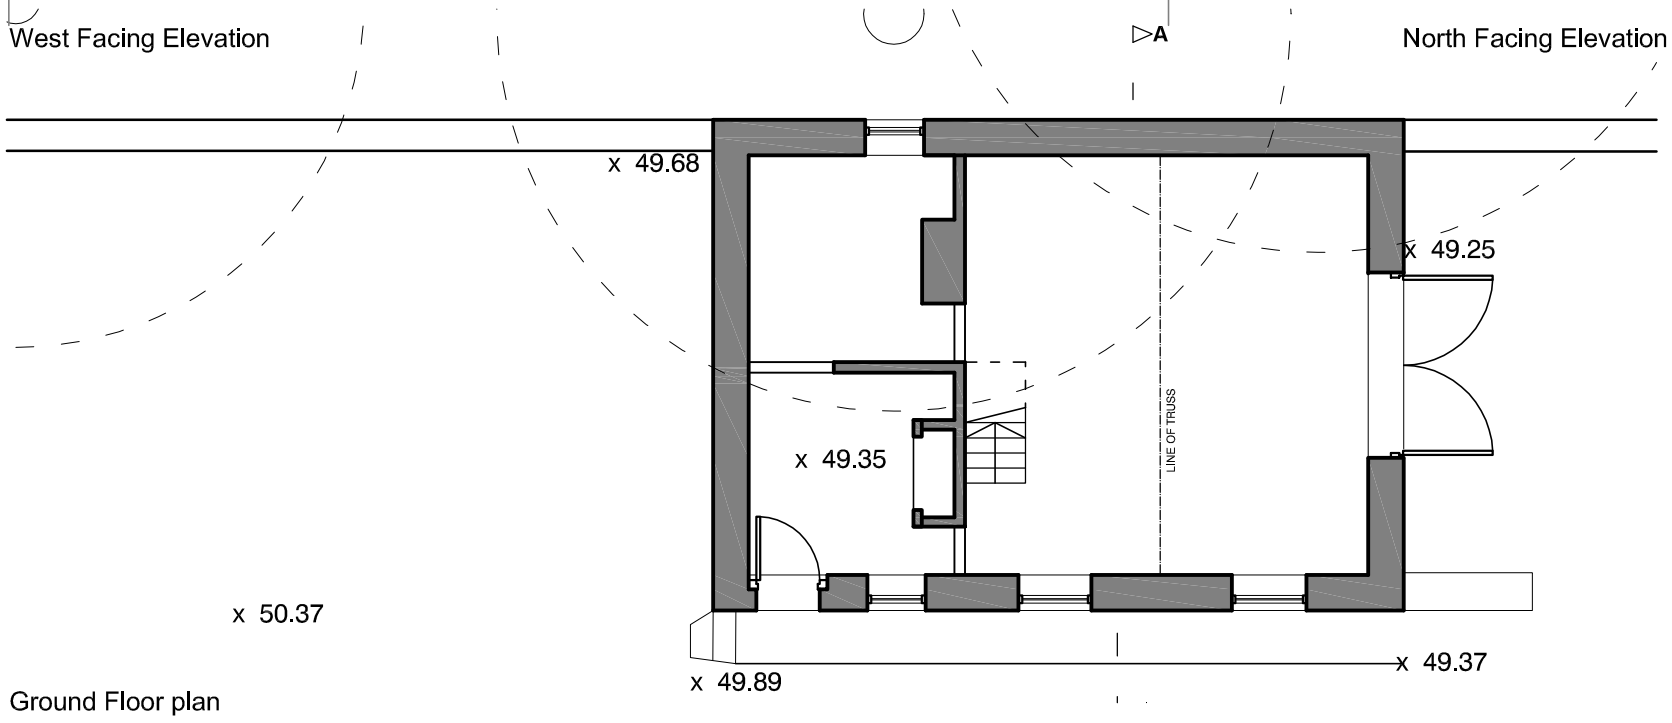

Ground Floor plan

HIGH PEAK **ARCHITECTS** LTD

2nd Floor, Wharf House, Wharf Road, Whaley Bridge, High Peak, Derbys SK23 7AD

Tel: 01663 719717 Web: www.highpeakarch.com Email: hpa@highpeakarch.com

Conversion of Coach House

Hurst Farm, Derbyshire Level

Existing

1111.04

Scale: 1:100 @ A3 Date: December 2011 DO NOT SCALE OFF THIS DRAWING Rev: