HPK/2011/0697

COUNCIL

12 JAN 2012

Existing

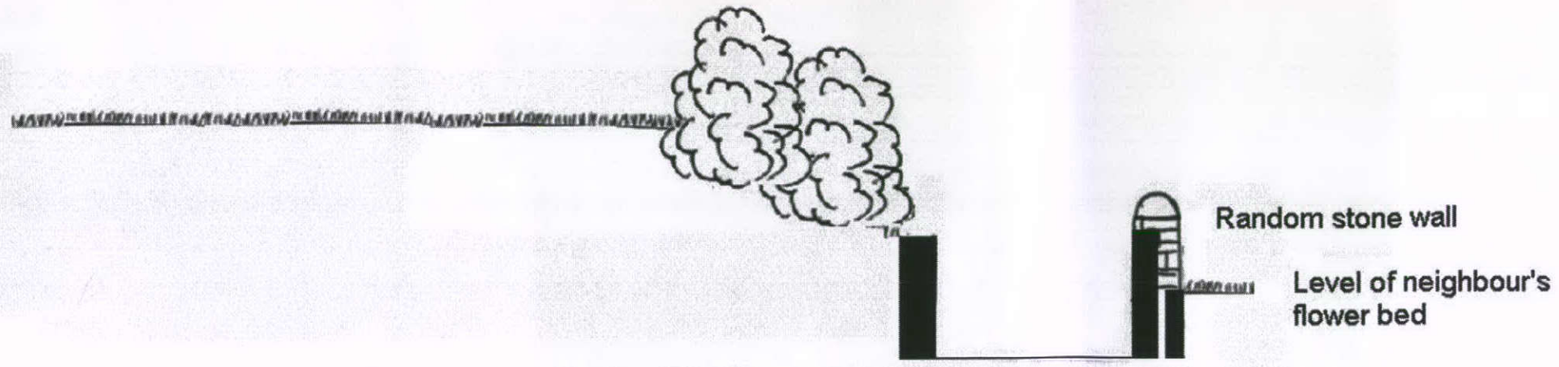

Proposed

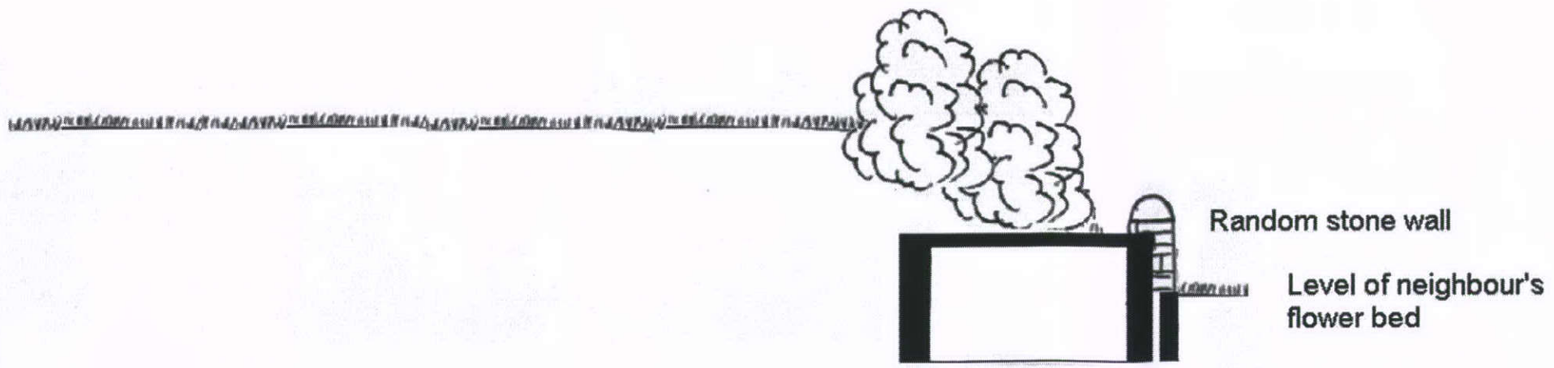

Planning Issue

project: Abbey Tree Corrage, Garden Store

client: Mr & Mrs Fisher

drawing title: Profile B-B'

scale @ A3: 1:50 date: 5 Jan 2012

drawn: SWF

drawing no: 008

Susan Fisher
Abbey Tree Cottage
Appletree Road
New Mills
SK22 4EE

sue@wayupnorth.co.uk
tel: 01663 745175