HPK/2011/0697

RECEIVED
12 JAN 2012

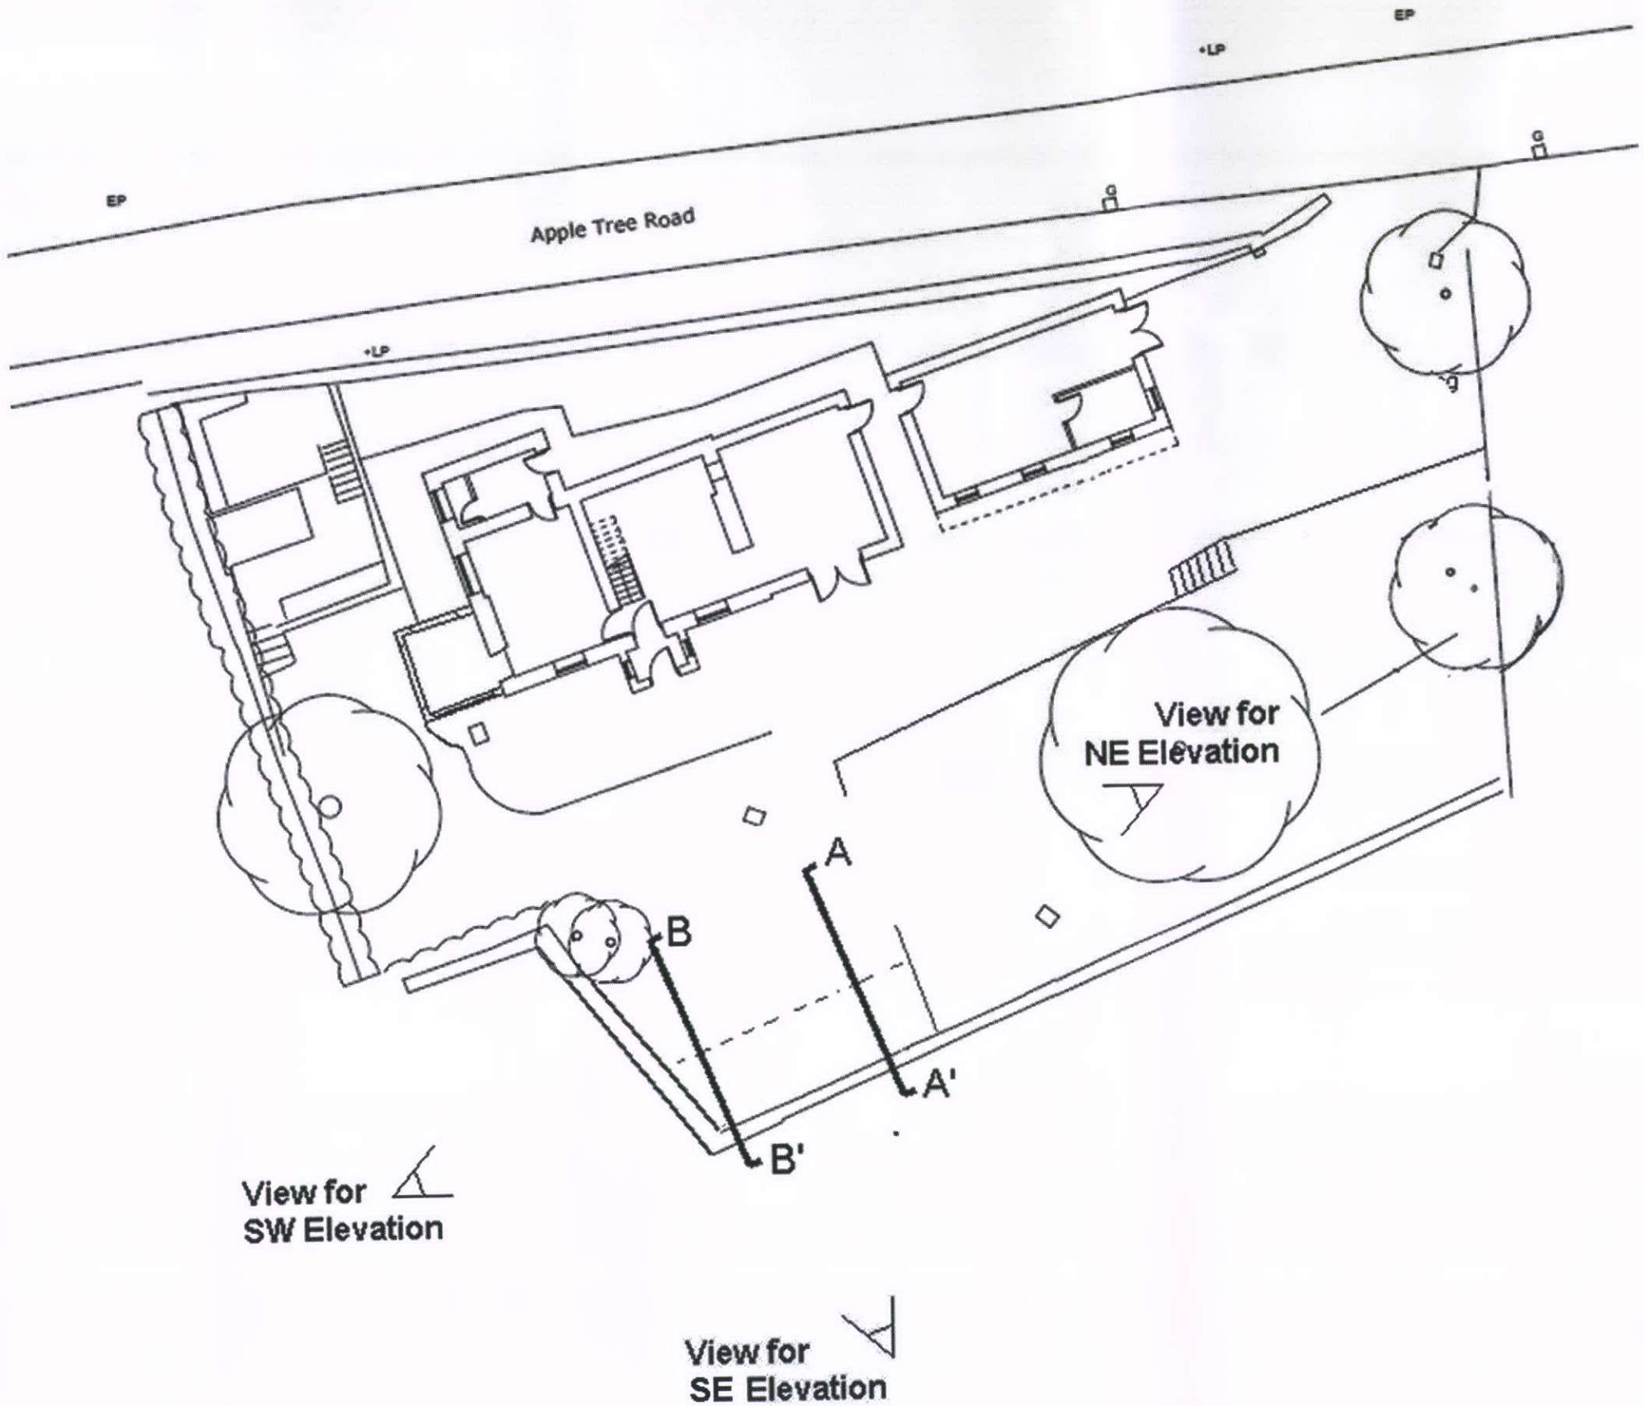

Planning Issue

project: Abbey Tree Corrage, Garden Store

client: Mr & Mrs Fisher

drawing title: Site Plan Proposed

scale @ A3: 1:200 date: 5 Jan 2012

drawn: SWF

drawing no: 003

Susan Fisher
Abbey Tree Cottage
Appletree Road
New Mills
SK22 4EE

sue@wayupnorth.co.uk
tel: 01663 745175