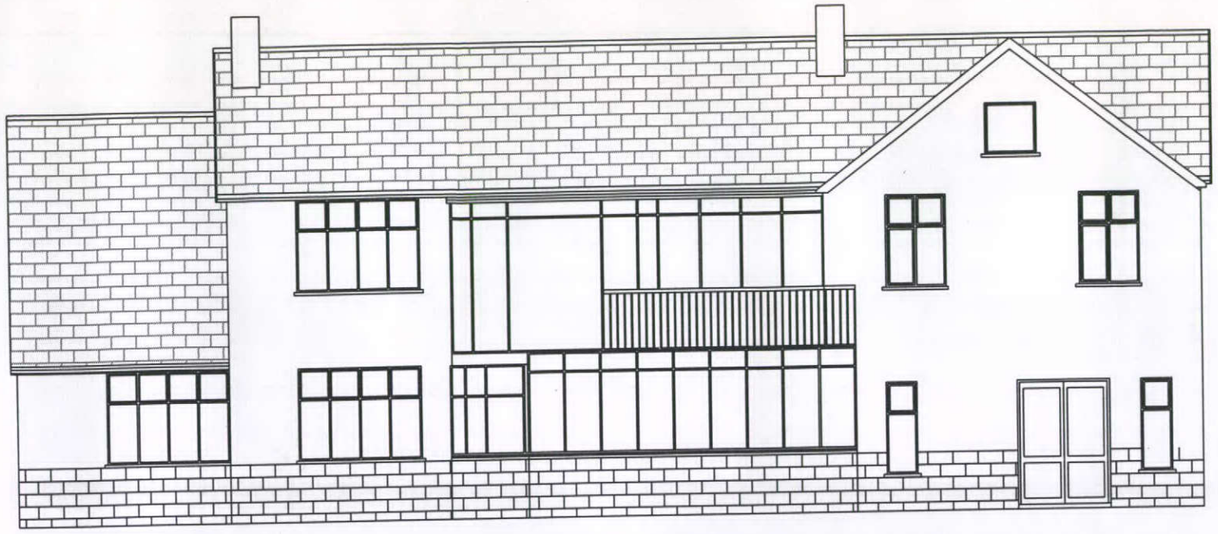

Ex Rear Elevation

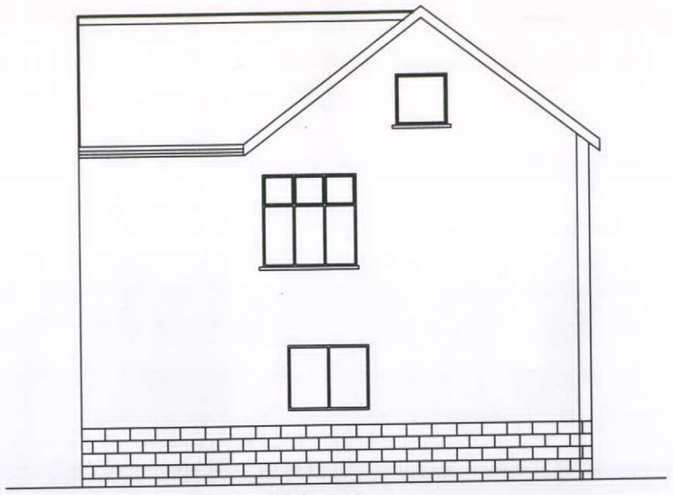

Ex End Elevation



Ex Front Elevation

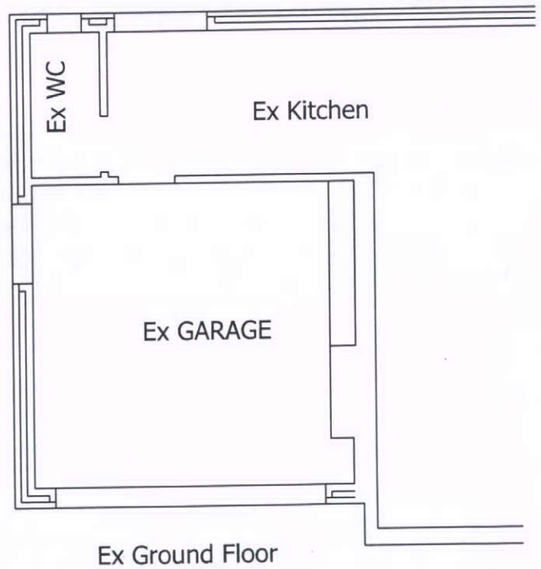

Ex Ground Floor

Proposed Extension
Hillside, Eccles Road
Chapel en le Frith
For Mr T Marston
Existing Elevations

DRAWN PAL	DATE Dec 2011
JOB No 11/13	SCALE 1:100 @A3
DWG No IB/PP/01	Rev

NF- PALOMA

Philip A Lomas 7 Park Crescent, Furness Vale, High Peak, SK23 7 PU 01663 744764 07759 484396 phlplms@gmail.com