WORKSHOP AND GARAGES AS EXISTING

MPK/2012/0016

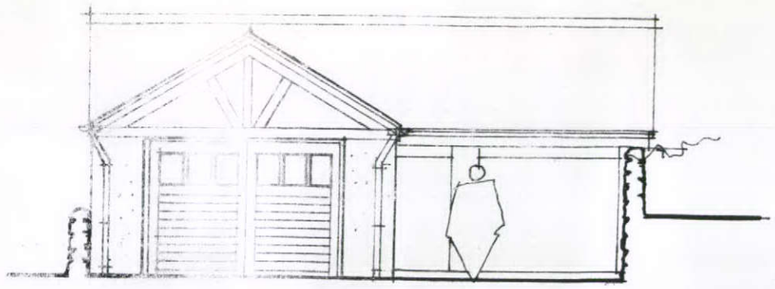

NORTH ELEVATION

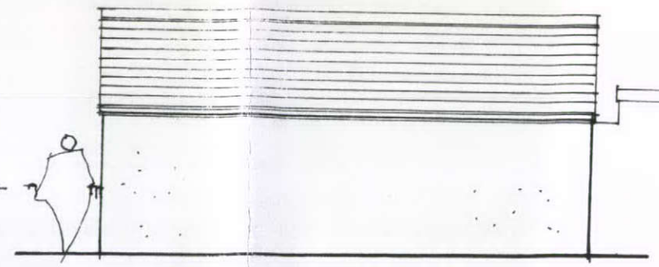

WEST ELEVATION

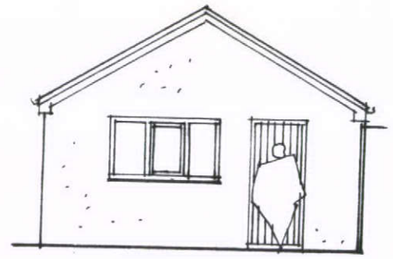

SOUTH ELEVATION

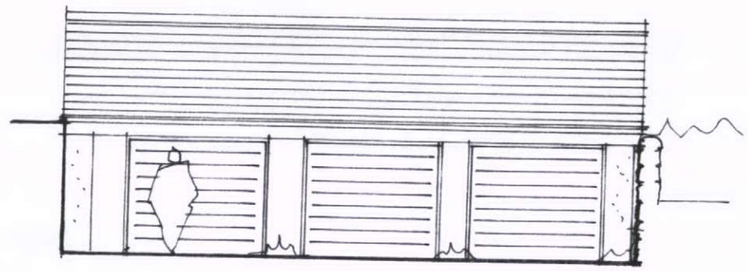

GARAGES
NORTH ELEVATION

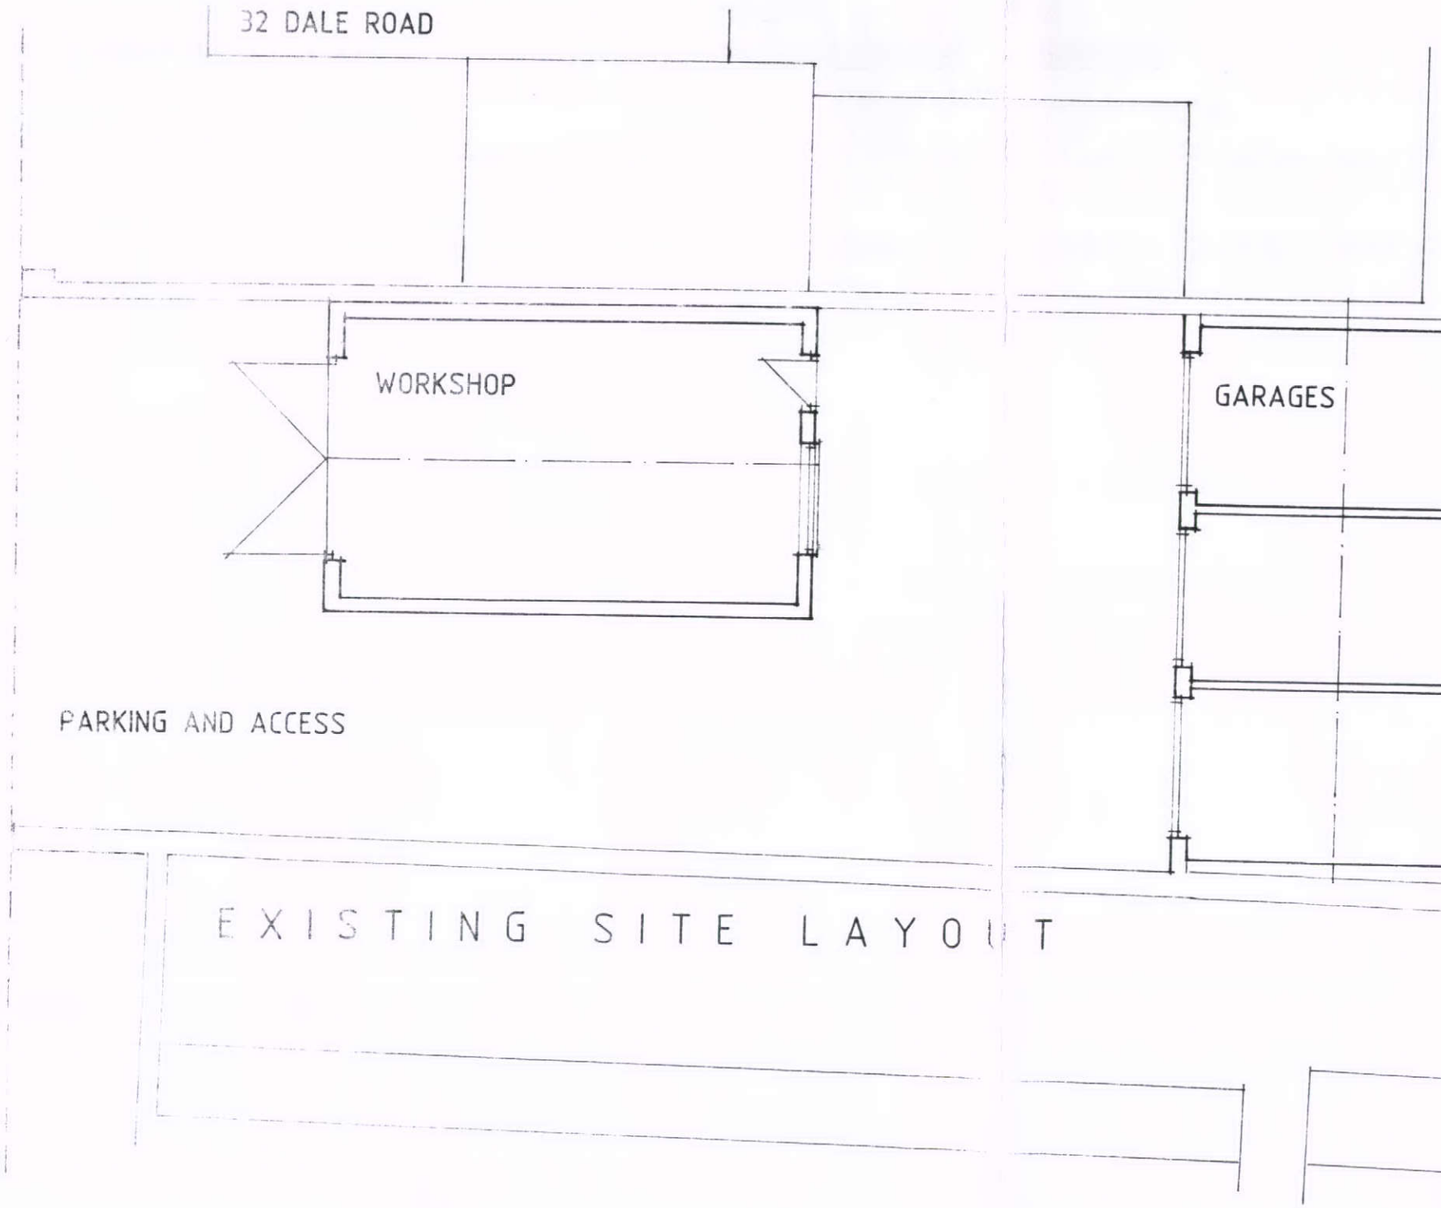

EXISTING SITE LAYOUT

COUNCIL
09 JAN 2012
FORM
ONLY PASSED

PR NO	991	DR NO	28/JD/09
SCALE	1-100	DATE	JULY 09

JOHN DAVIE
CHARTERED ARCHITECT
Holly House, 15 East Street Martock,
Somerset TA126NF
Tel 01935 825349 Mobile 07939462588
France 0033 [0] 228 10 65 60
Email : john@jdavie.freeserve.co.uk