HPK/2012/0816

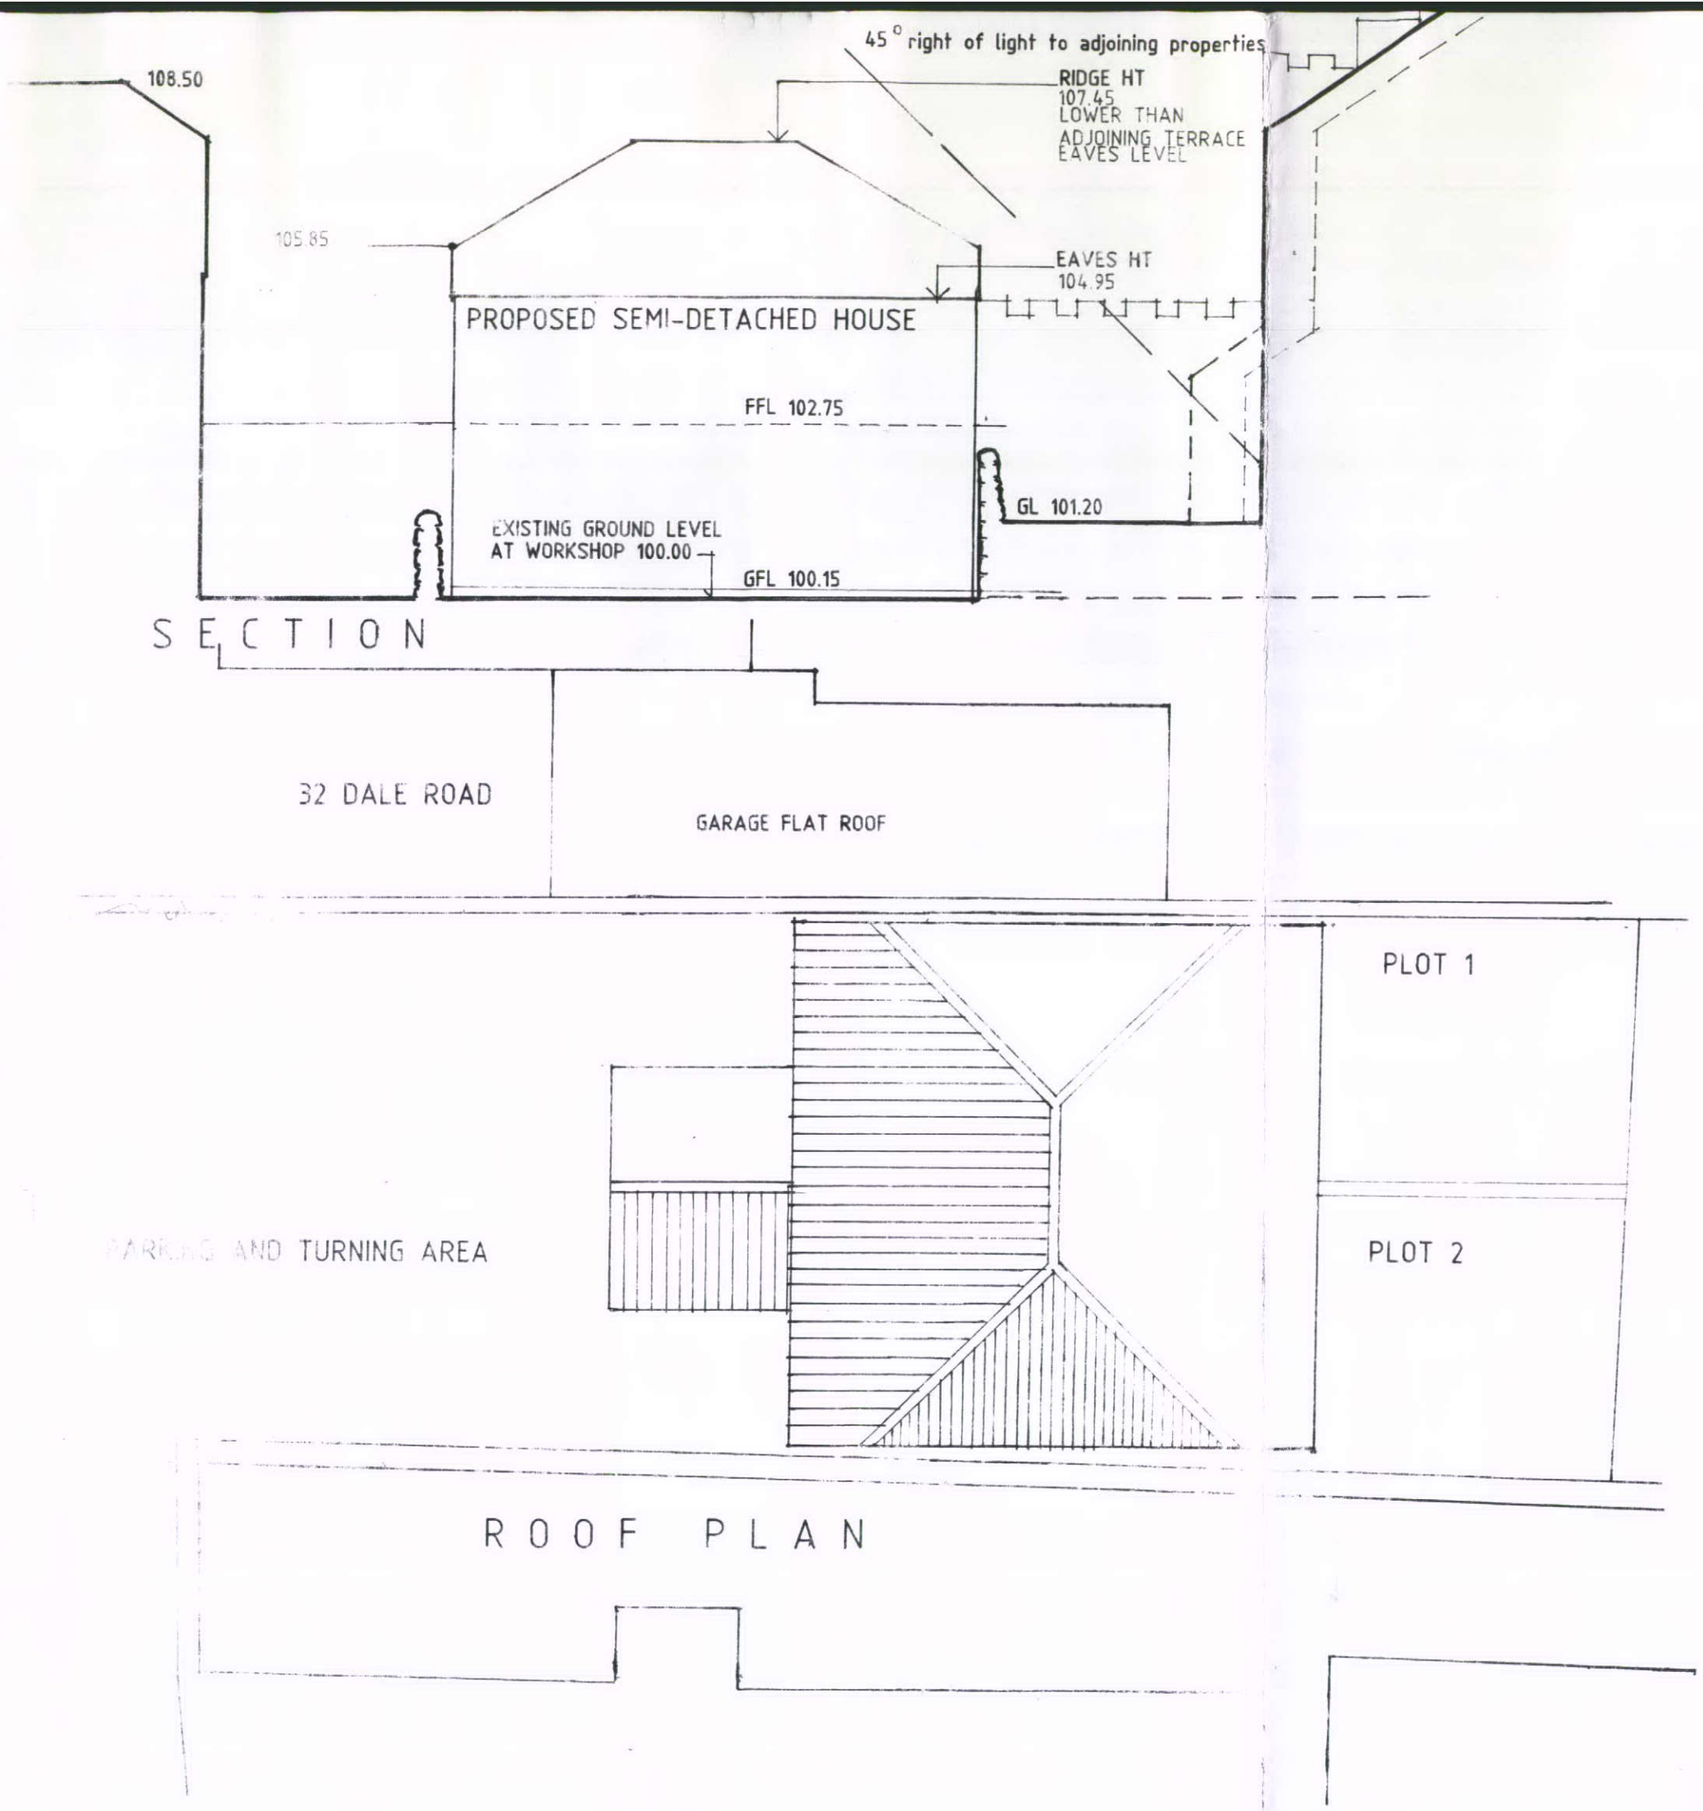

COUNCIL
09 JAN 2012

PR NO 991	DR NO 44/JD/12
SCALE 1-100	DATE JAN 2012

JOHN DAVIE

CHARTERED ARCHITECT

Holly House, 15 East Street Martock,
Somerset TA126NF
Tel 01935 825349 Mobile 07939462588
France 0033 [0] 228 10 65 60
Email : john@jdavie.freeserve.co.uk