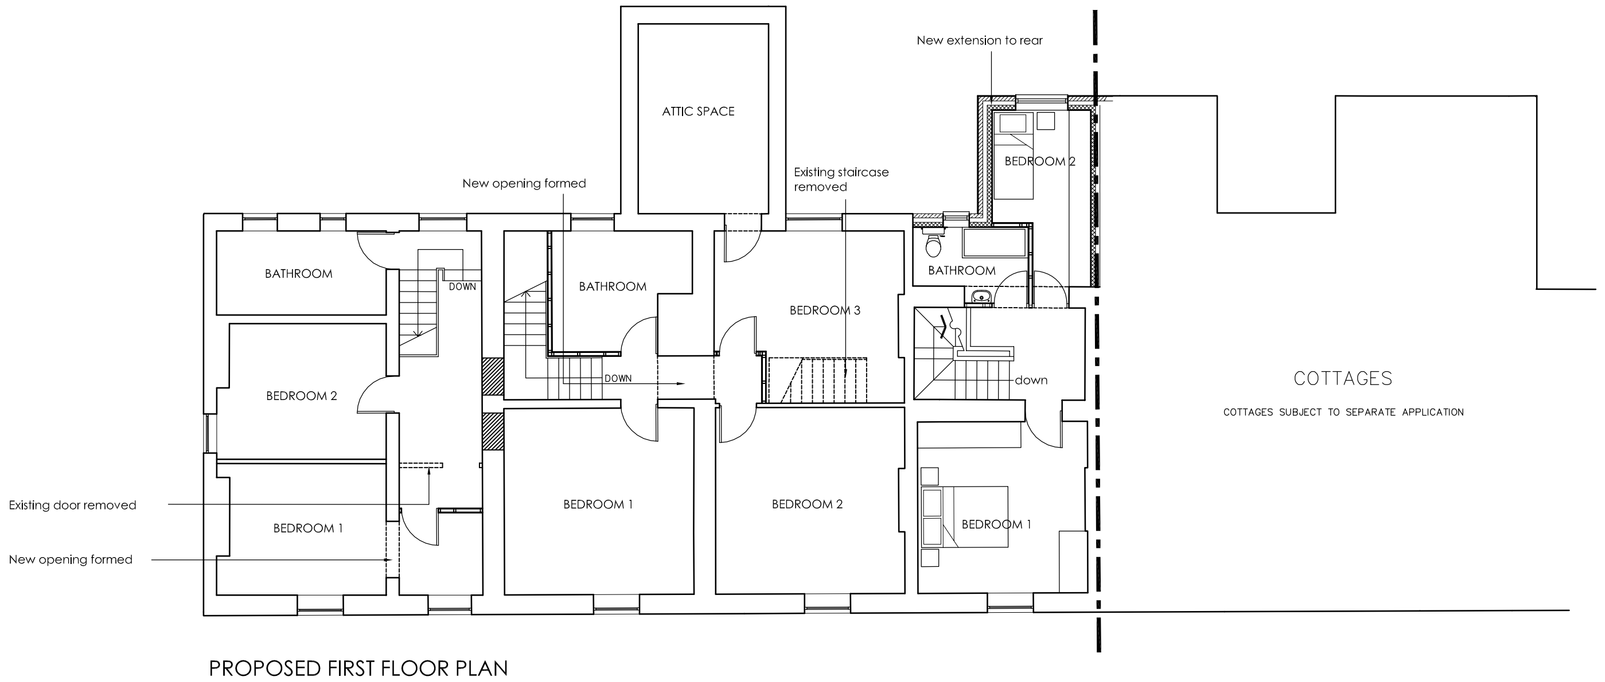

PROPOSED FIRST FLOOR PLAN

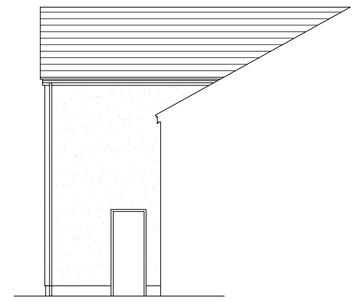

ELEVATION D

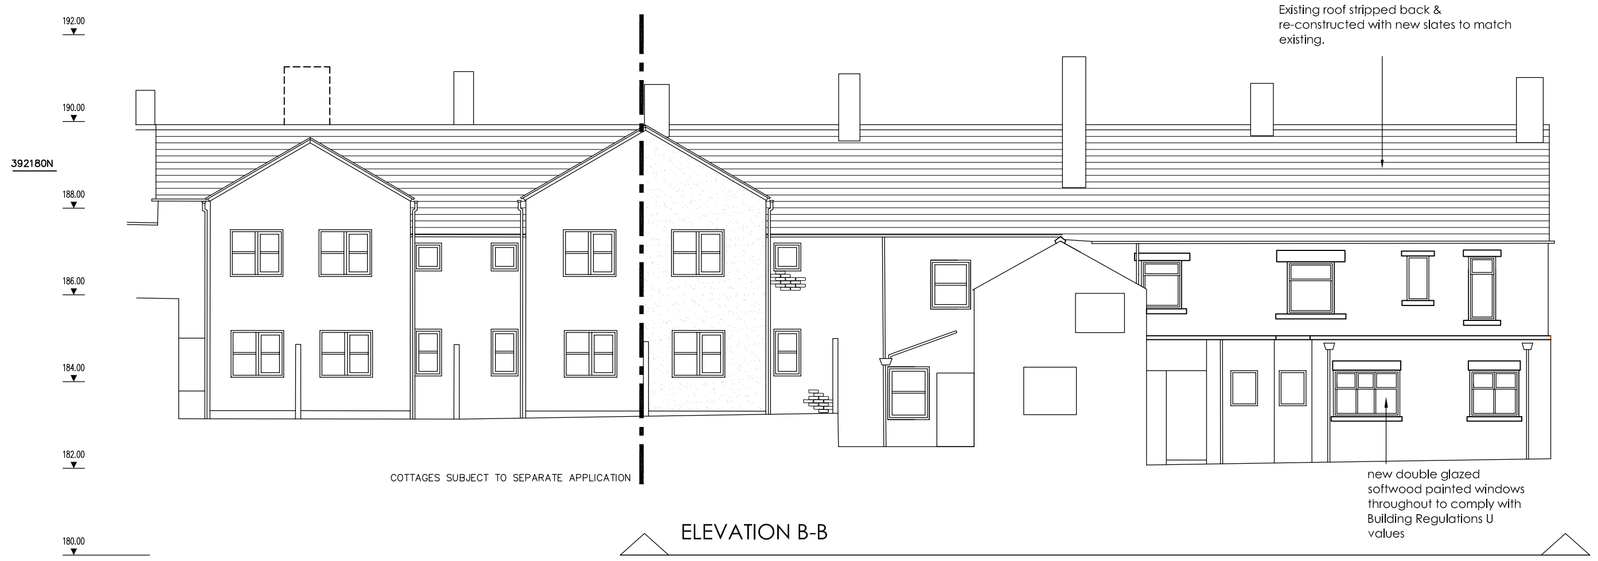

ELEVATION B-B

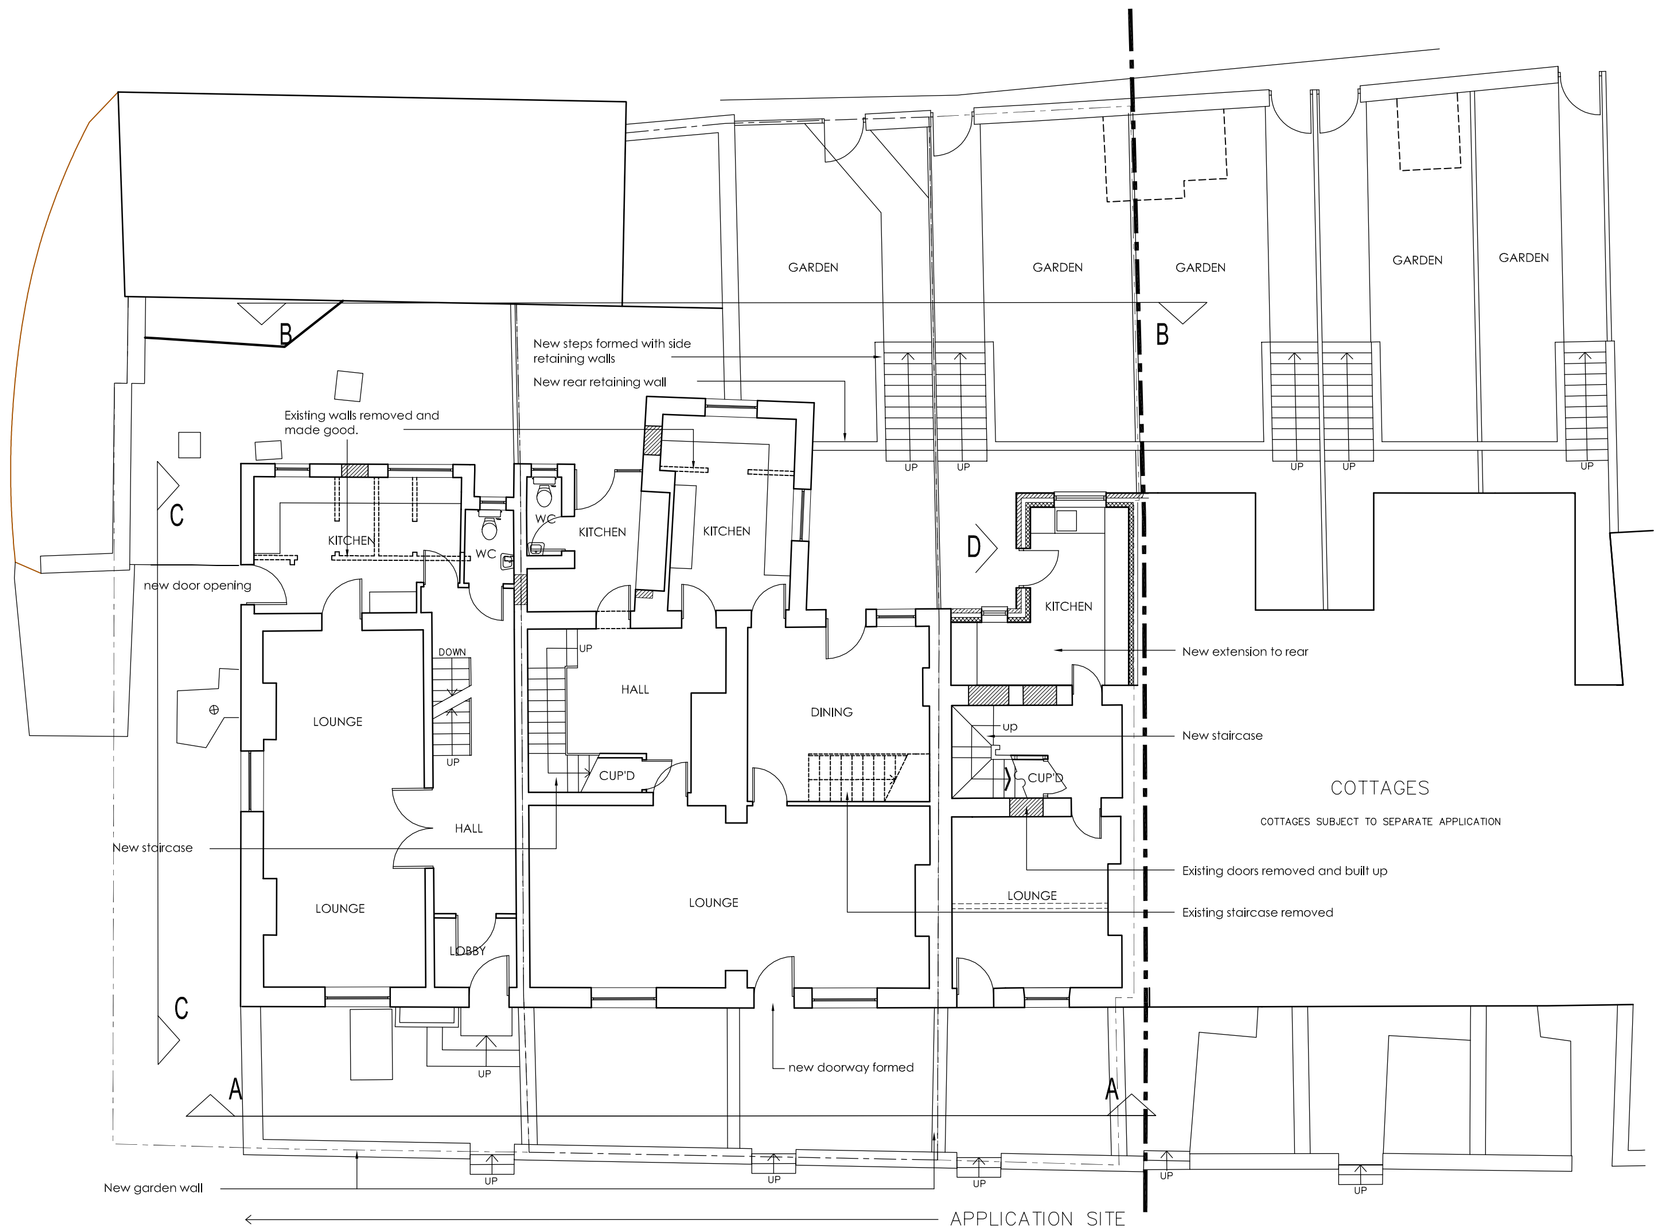

PROPOSED GROUND FLOOR PLAN



ELEVATION A-A

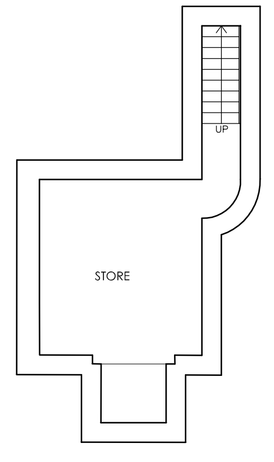

PROPOSED BASEMENT PLAN

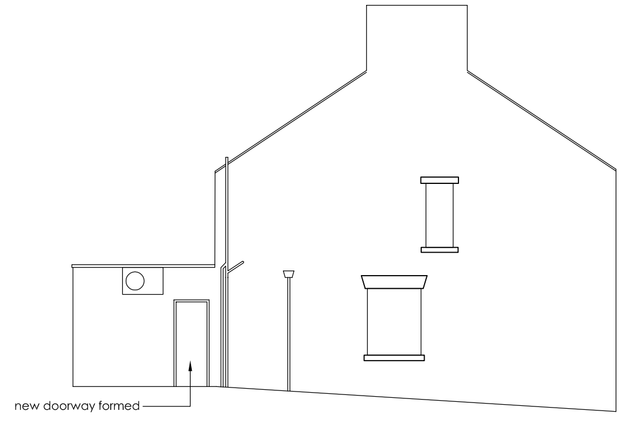

ELEVATION C-C

NOTES

The designs and details on this drawing are copyright and must not be reproduced without the written permission of the designer.

Contractors are to check all sizes and dimensions before setting out any site or shopwork. Any errors or discrepencies to be reported to the deisgner.

Do not scale off this drawing.

REVISIONS	DATE
Rev A – new doorway added to Elevation A-A	7/11/11
Rev B – New replacement windows added	10/11/11
Rev C – Elevations C-C, D added	12/01/12

DRAWING DESCRIPTION
PROPOSED FLOOR PLANS AND ELEVATIONS (PUBLIC HOUSE)

JOB TITLE
HUNTERS INN
CHISWORTH

CLIENT
FREDERIC ROBINSON LTD

DRAWN BY RM
SCALE 1:100 @ A1
DATE OCT 2011
DRAWING NO. 1429/04
REVISION C
CHECKED

John Dixon & Associates Ltd,
618 Oldham Road,
Failsworth,
Manchester,
M35 9JQ.

TEL : 0161 682 0964
FAX : 0161 683 4106
E-MAIL : info@johndixon.co.uk

jda architecture interior design project management