NOTES

The designs and details on this drawing are copyright and must not be reproduced without the written permission of the designer.

Contractors are to check all sizes and dimensions before setting out any site or shopwork. Any errors or discrepencies to be reported to the delsgner.

Do not scale off this drawing.

REVISIONS	DATE
Rev A - Dwelling boundary lines added	12.01.12

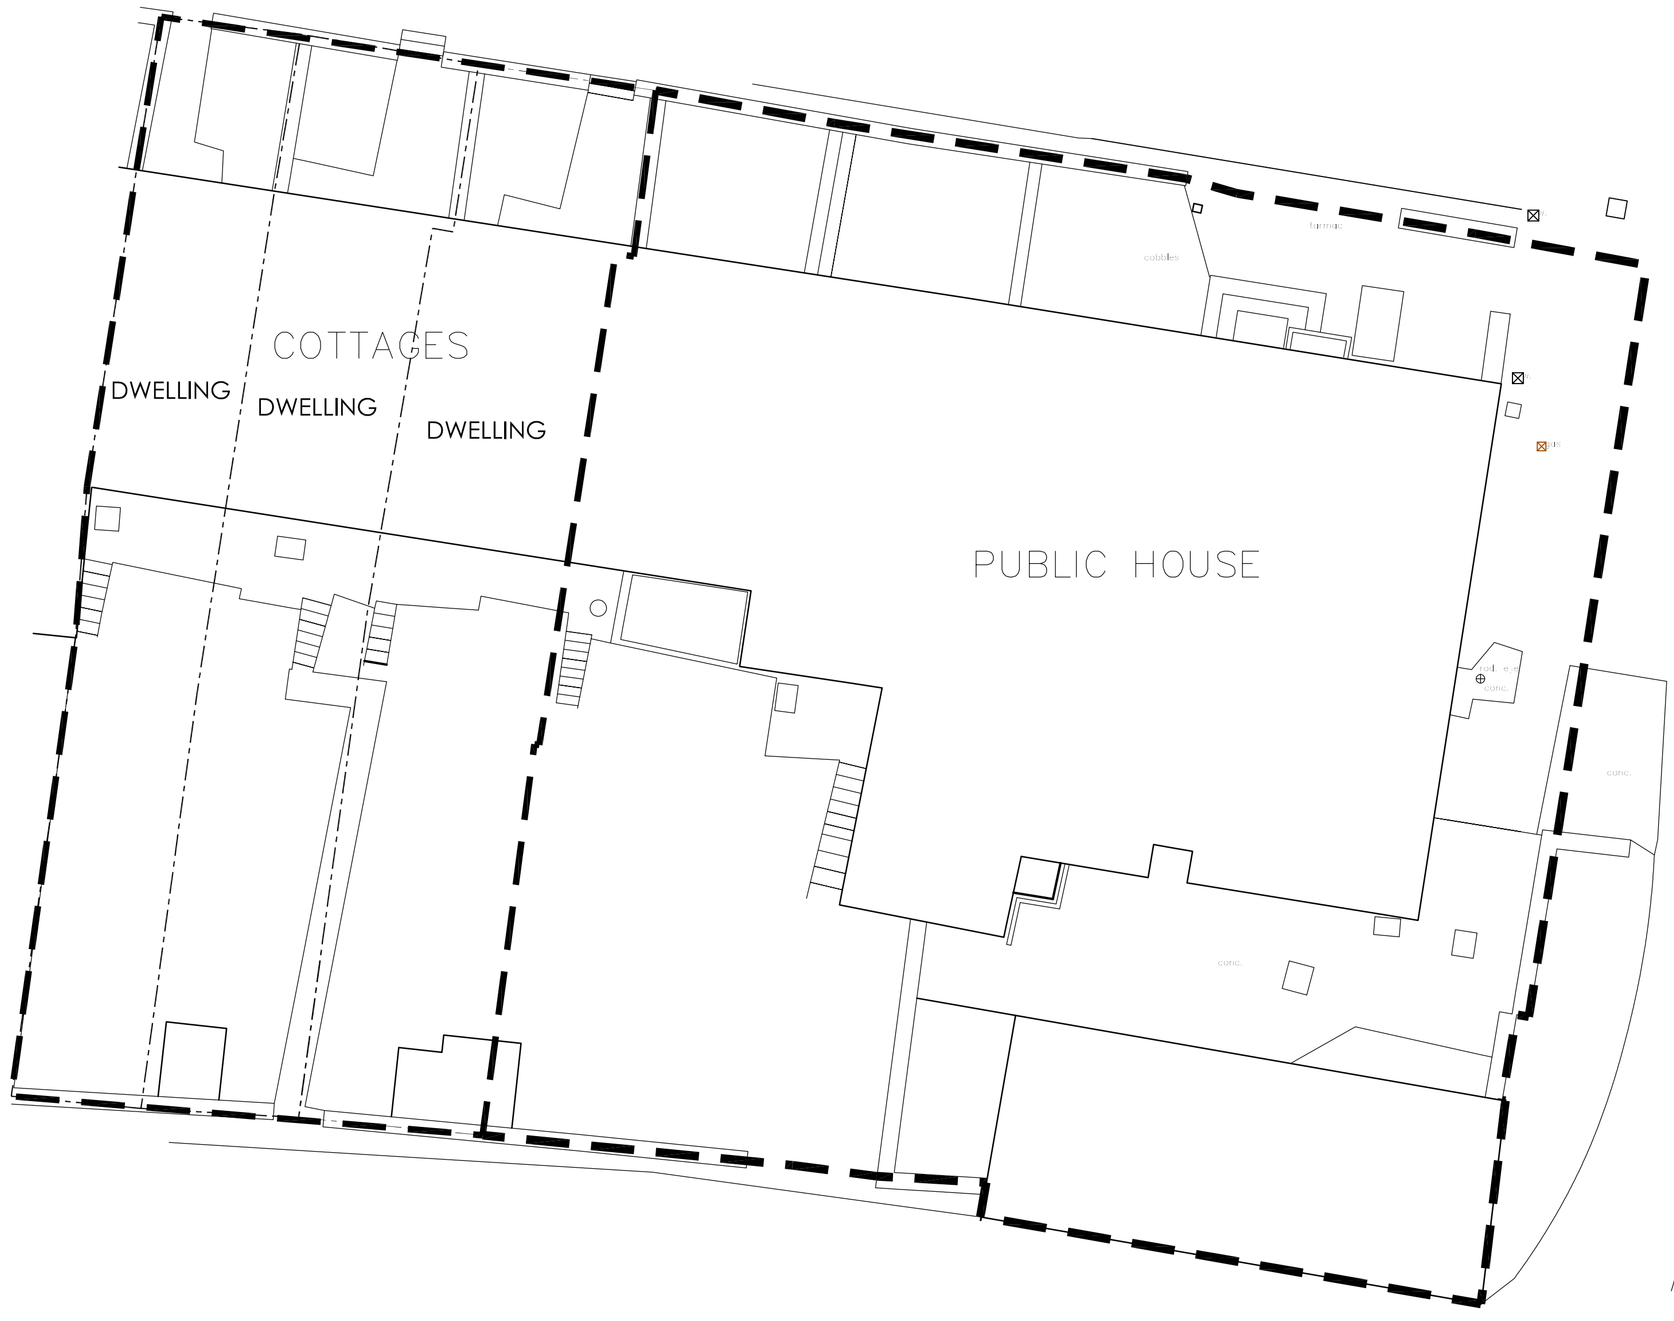

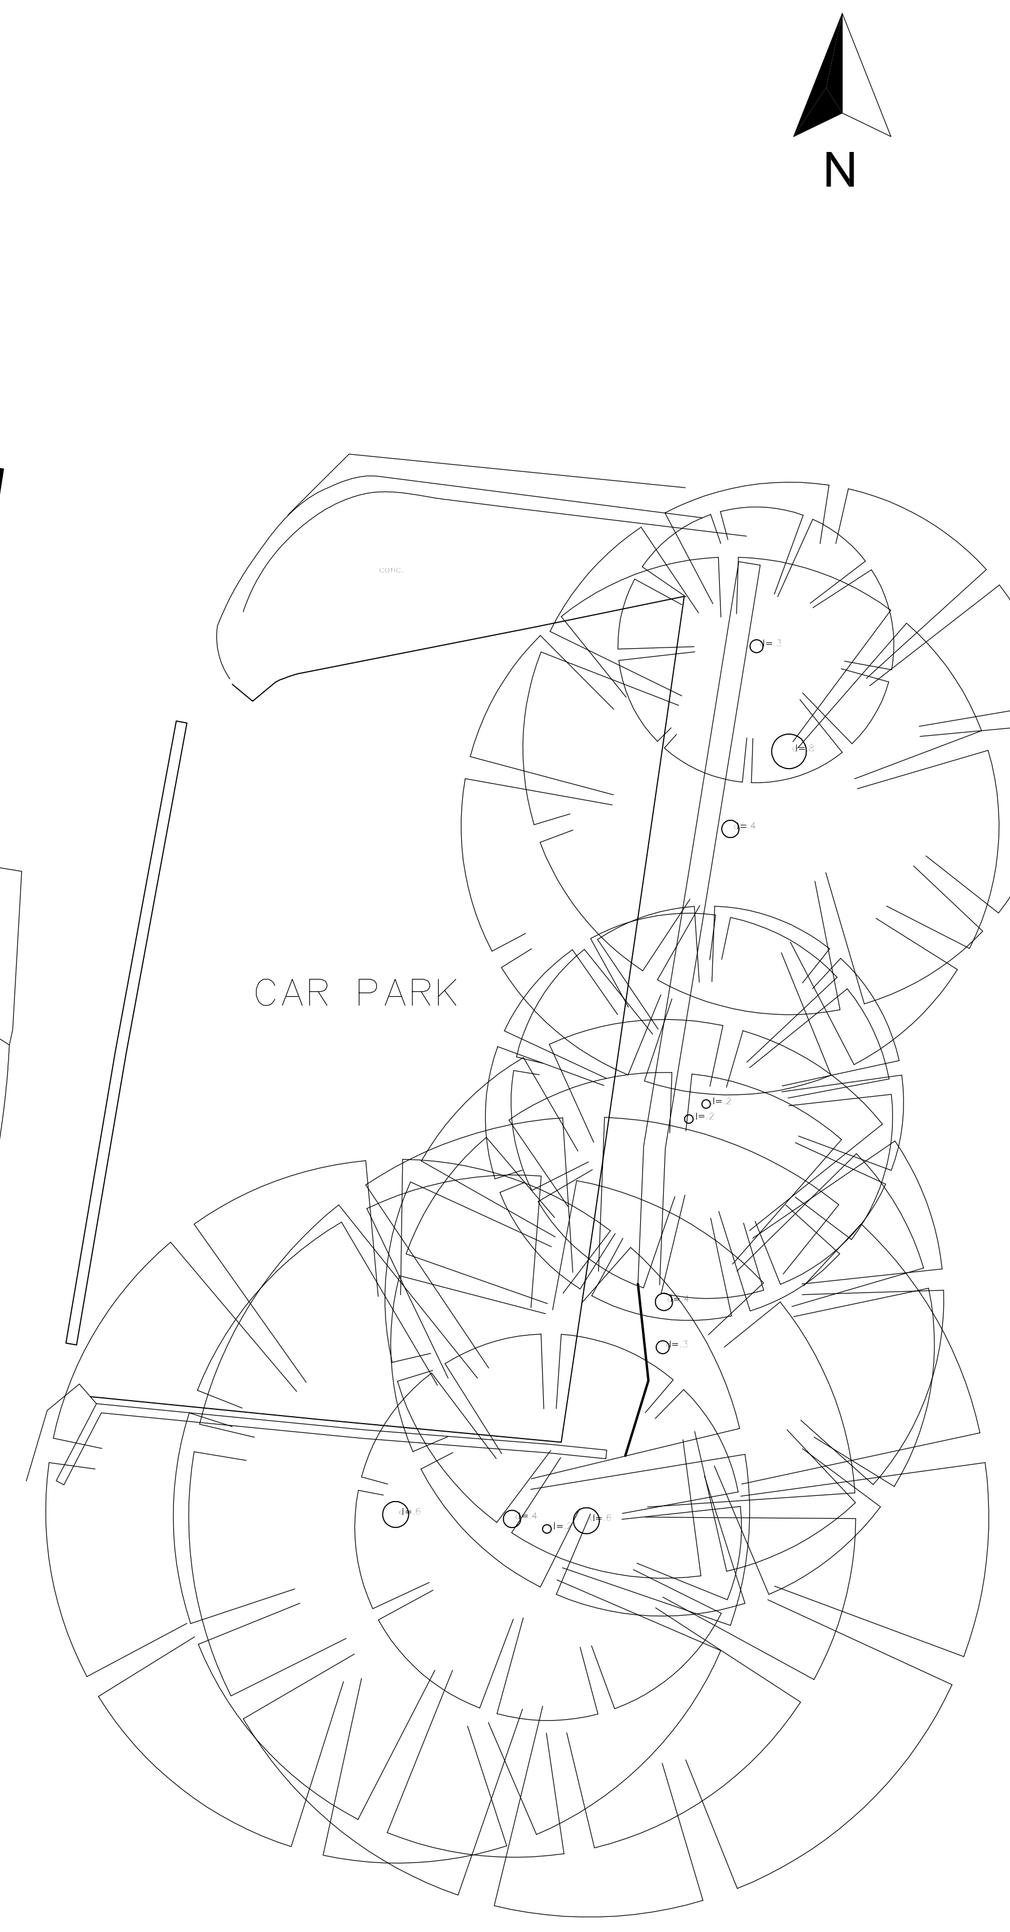

DRAWING DESCRIPTION
EXISTING SITE PLAN

JOB TITLE
HUNTERS INN
CHISWORTH

CLIENT
FREDERIC ROBINSON LTD

DRAWN BY RM		SCALE 1:100 @ A1	
DATE OCT 2011		DRAWING NO. 1429/05	REVISION A
CHECKED			

John Dixon & Associates Ltd,
618 Oldham Road,
Failsworth,
Manchester,
M35 9JQ.

TEL : 0161 682 0964
FAX : 0161 683 4106
E-MAIL : info@johndixon.co.uk

jda
architecture
interior design
project management