John F. Lomas, M.R.I.C.S., M.B.Eng
Rothbury
Chapel Road
Hayfield
High Peak SK22 2JF
Tel. 01663 745186

drg no 07·8/2

existing ground floor

1 : 50

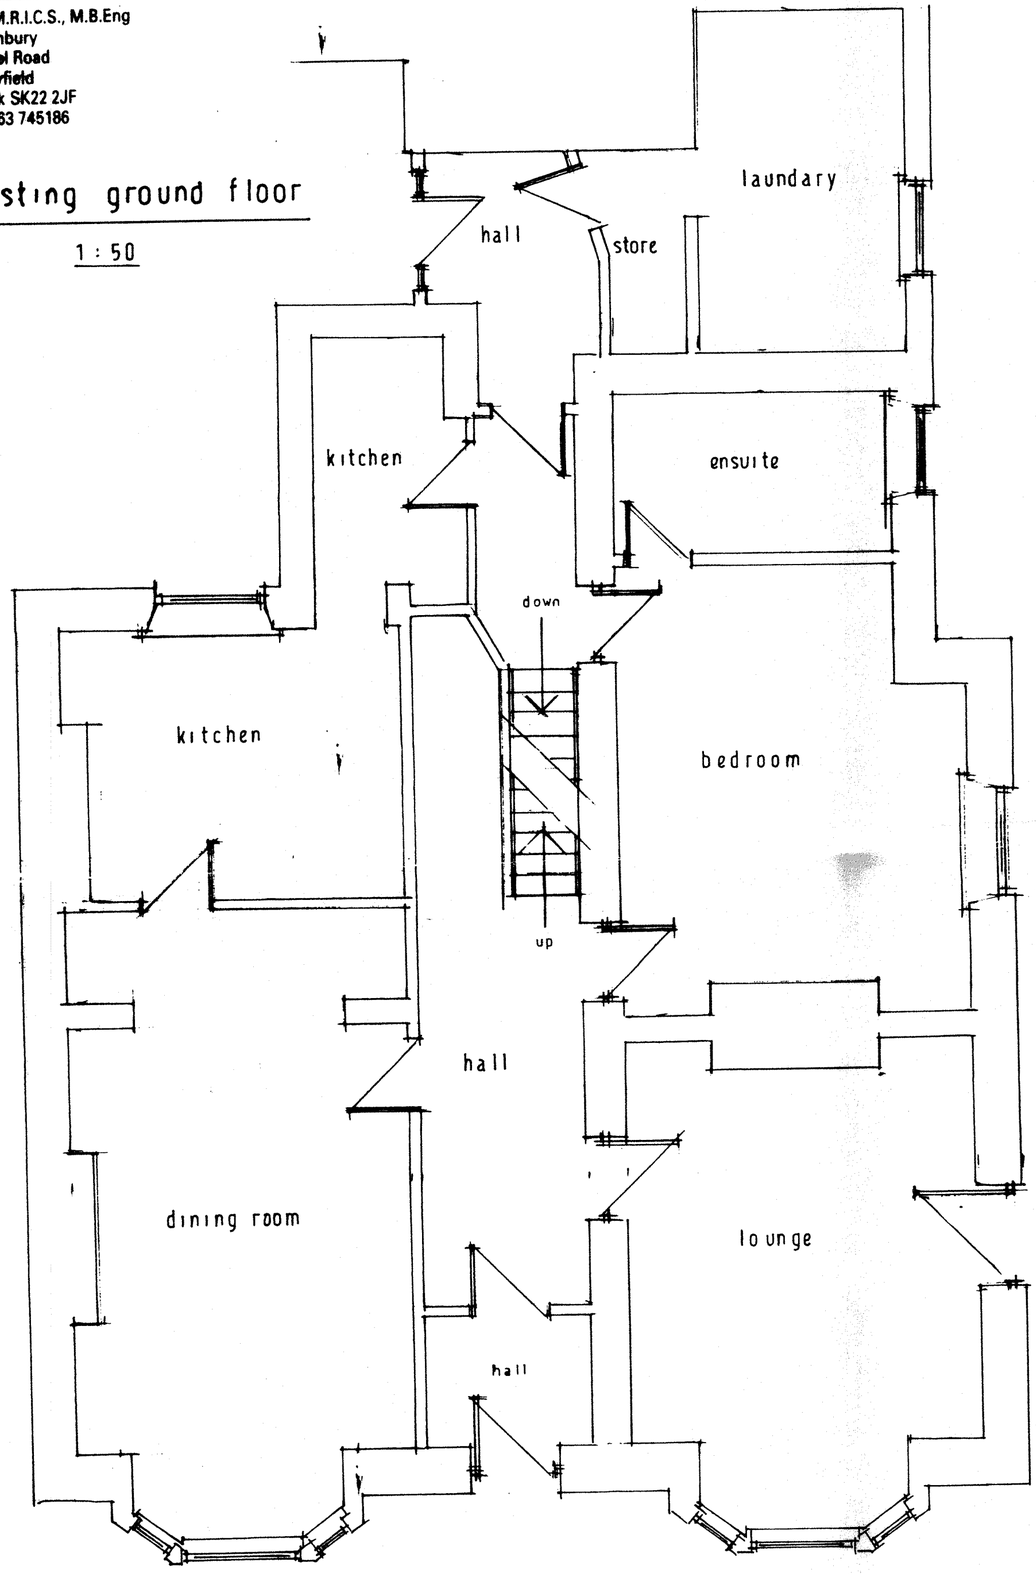

proposed ground floor

1 : 50

