drg no 07·8/5

John F. Lomas, M.R.I.C.S., M.B.Eng
Rothbury
Chapel Road
Hayfield
High Peak SK22 2JF
Tel. 01663 745186

scale 1 : 50

existing rear elevation

(to Hartington Road)

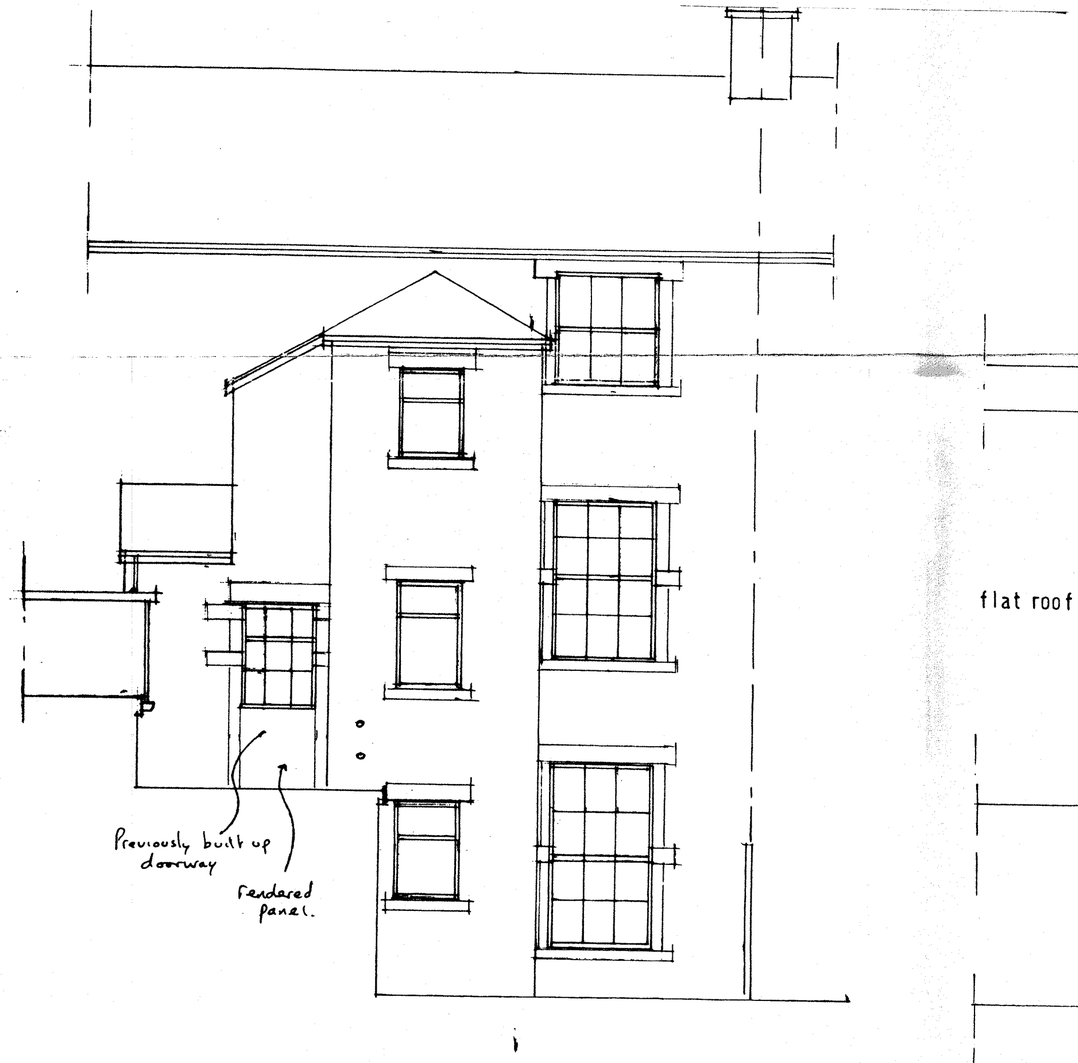

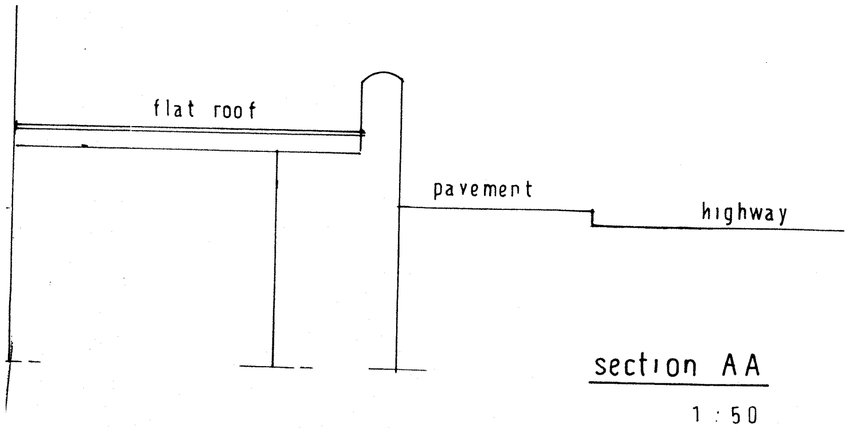

section AA

1 : 50

existing rear area (at new access)

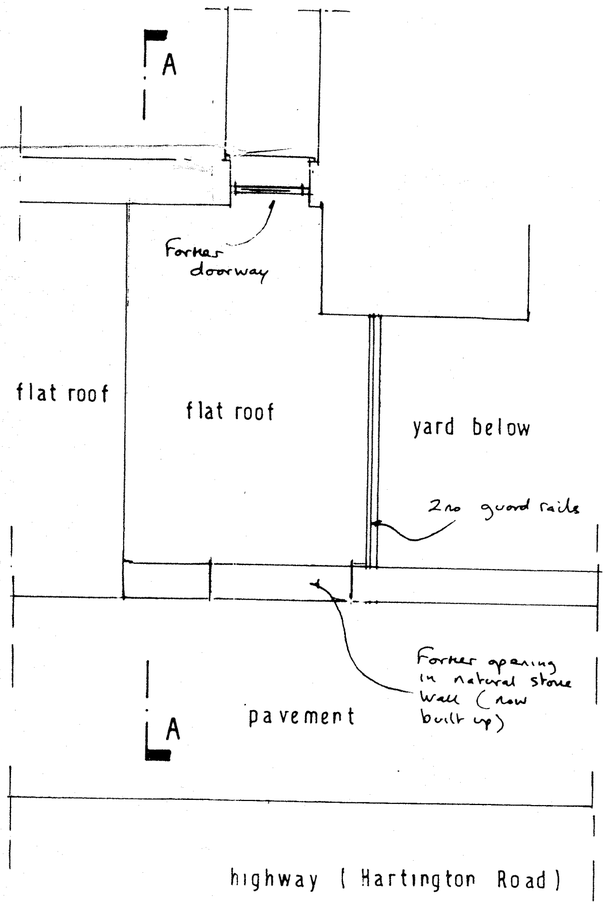

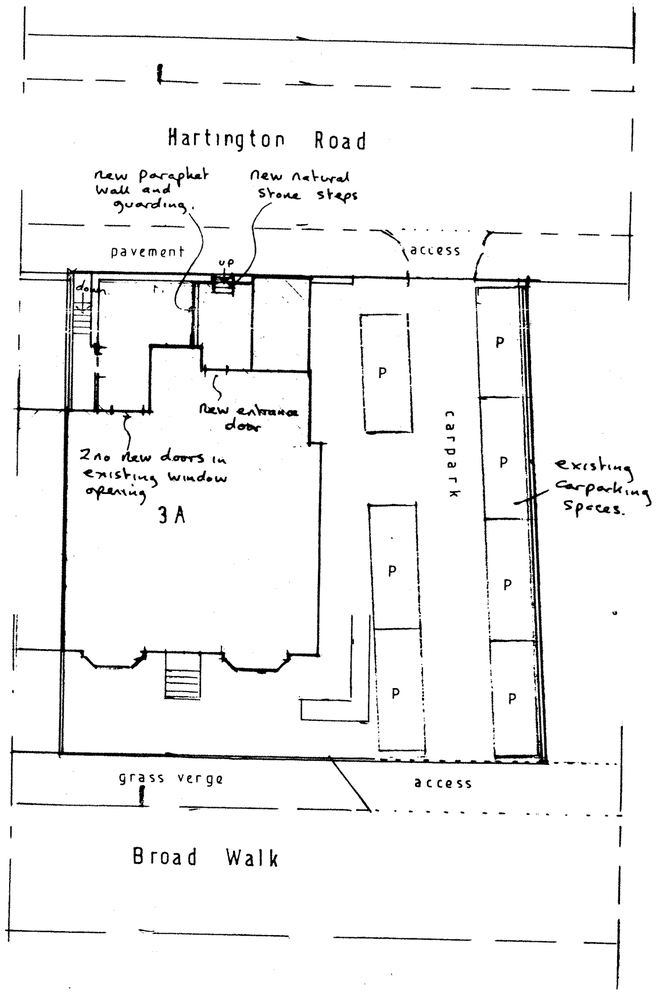

site plan

1 : 200