THIS DRAWING IS NOT TO BE COPIED OR REPRODUCED
WITHOUT THE PRIOR WRITTEN CONSENT OF PLANMART LTD.

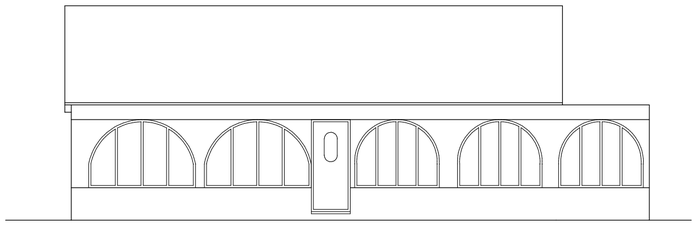

Existing front elevation.

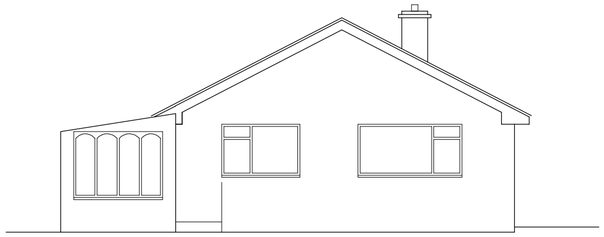

Existing side elevation.

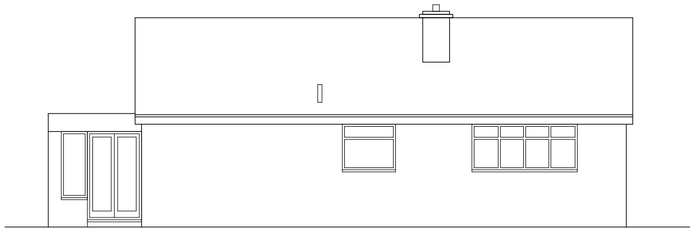

Existing rear elevation.

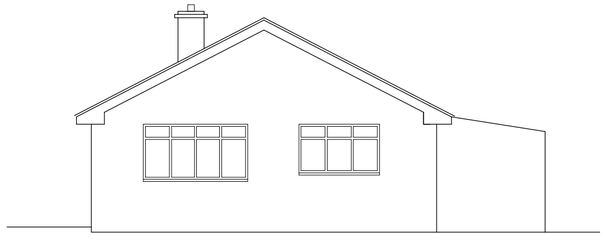

Existing side elevation.

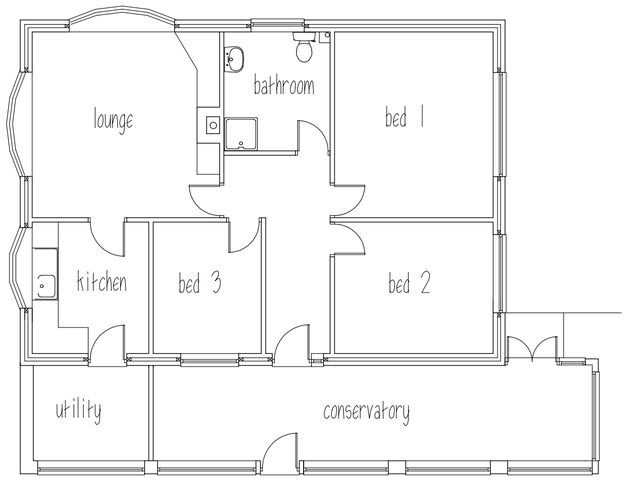

Existing floor plan.

PLANMART

Client:

Mr. S. Hinchcliffe
1 The Bungalow, Silk St, Glossop. SK13 8QQ.

Project:

Proposed additional storey and internal alterations.

Title:

Existing plans and elevations

Scale: 1:100 A2 sheet.	
Drawn: MH	Date: Dec 2011
Project no.: 2420	Drawing no.: 2420-1

PLANMART LIMITED
53A High St. West, Glossop,
Derbyshire SK13 8AZ.
Tel: 01457 863153 E mail: planmart@btconnect.com