

Proposed front elevation.



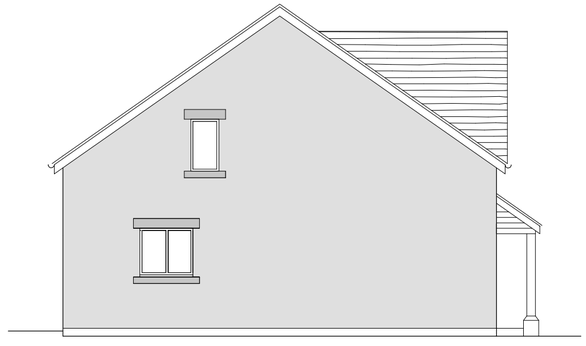

Proposed side elevation.

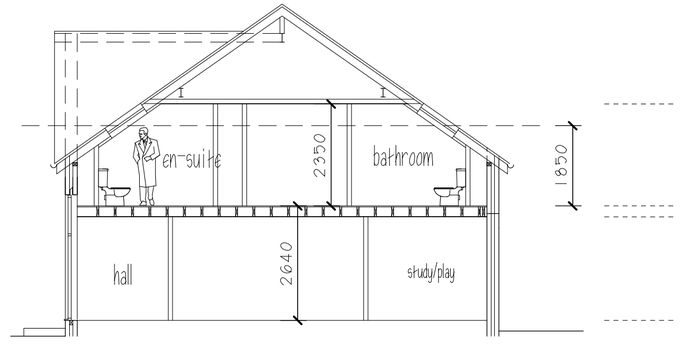


Section.

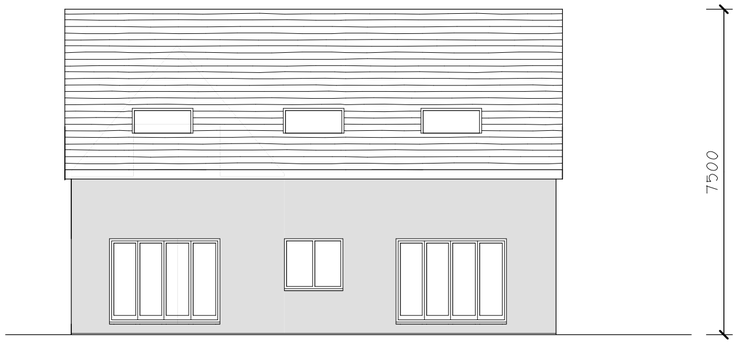


Proposed rear elevation.

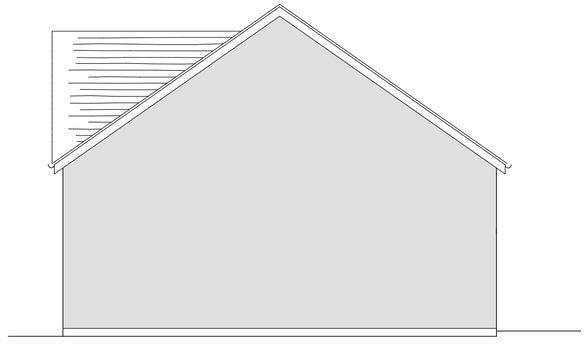

Proposed side elevation.

REVISIONS:
A. General amendments to client req. 6.1.2012.
B. Kitchen and dining swaqpped over 11.1.2012.

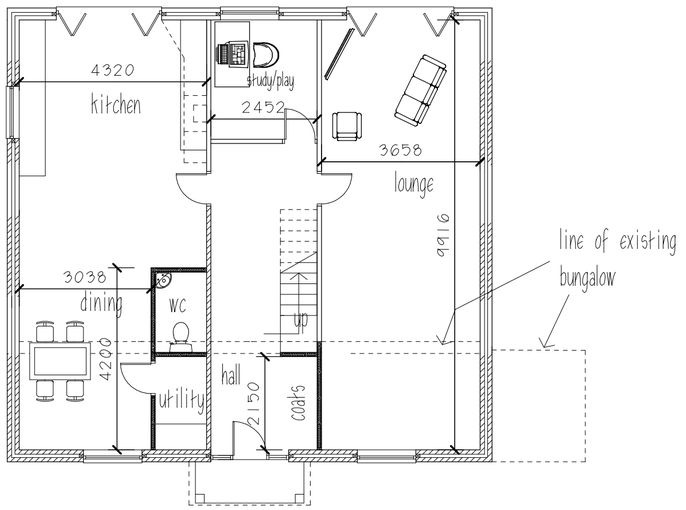


Proposed ground floor plan.

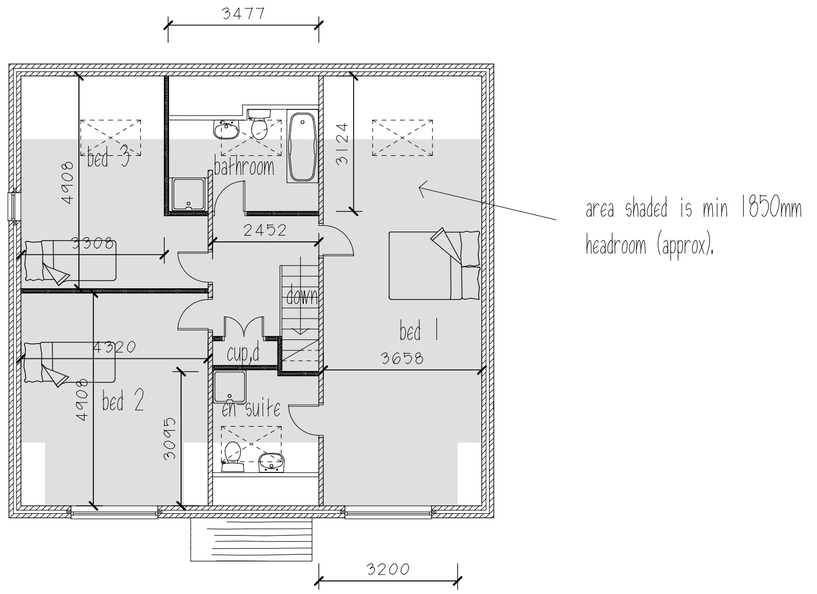


Proposed first floor plan.

THIS DRAWING IS NOT TO BE COPIED OR REPRODUCED
WITHOUT THE PRIOR WRITTEN CONSENT OF PLANMART LTD.

PLANMART

Client:

Mr. S. Hinchcliffe
1 The Bungalow, Silk St, Glossop. SK13 8QQ.

Project:

Proposed additional storey and internal alterations.

Title:

Proposed plans and elevations

| | |
|---|---|
| Scale: 1:100 A2 sheet. | |
| Drawn: MH | Date: Dec 2011 |
| Project no.: 2420 | Drawing no.: 2420-2B |

**PLANMART LIMITED**
53A High St. West, Glossop,
Derbyshire SK13 8AZ.
Tel: 01457 863153 E mail: planmart@btconnect.com