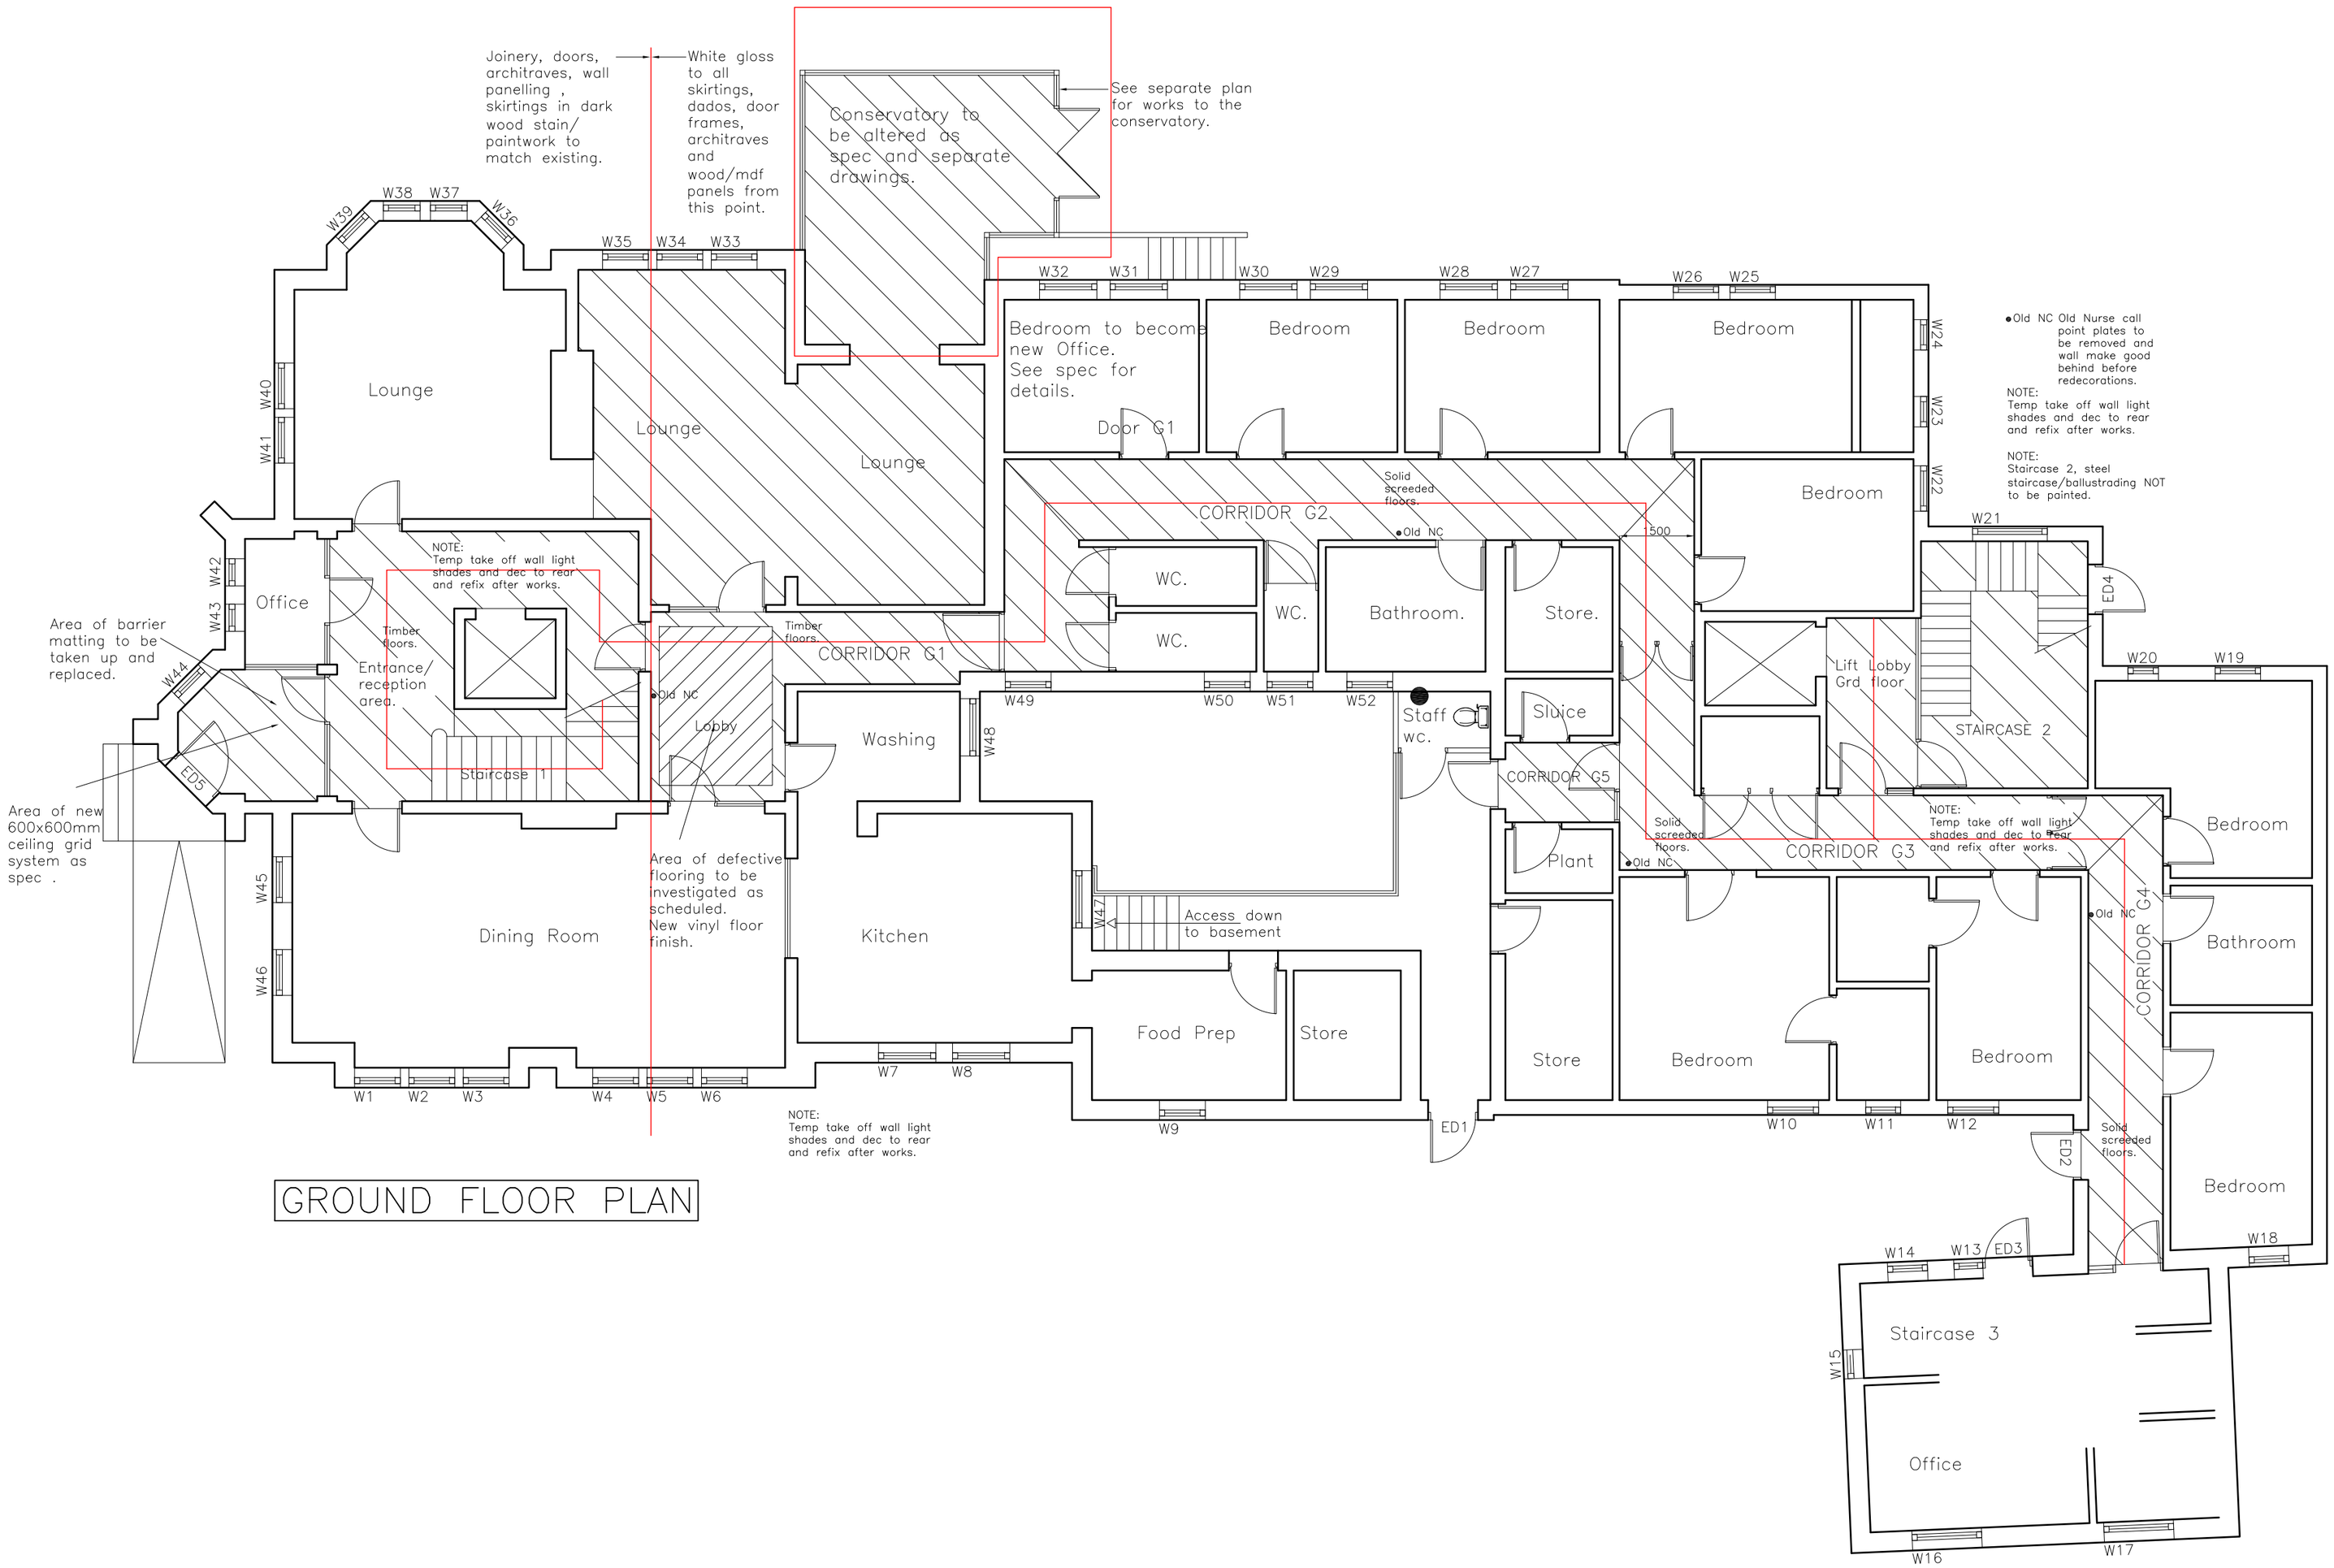

GROUND FLOOR PLAN

Chartered Building Surveyors
Design & Construction Consultants

12 GREEK STREET STOCKPORT CHESHIRE SK3 8AB
Tel: (0161) 476-6662 Fax: (0161) 477-6663 www.jglsurveying.co.uk info@jglsurveying.co.uk

This dwg is copyright and should not be used or reproduced without written consent of IGL Surveying Ltd.
All dimensions to be checked on site by contractor prior to commencement of works.

CLIENT: tHE SALVATION ARMY TRUSTEE COMPANY
PROJECT: THE HAWTHORNS BUXTON.
DRAWING: EXISTING/ PROPOSED GROUND FLOOR PLANS

Dwg No: 2455/01 Scale: 1;100
Drawn: RWI Date: NOVEMBER 2011
Checked: RWI Rev:

Rev:	Description:	Date:

A2 WHEN PLOTTED