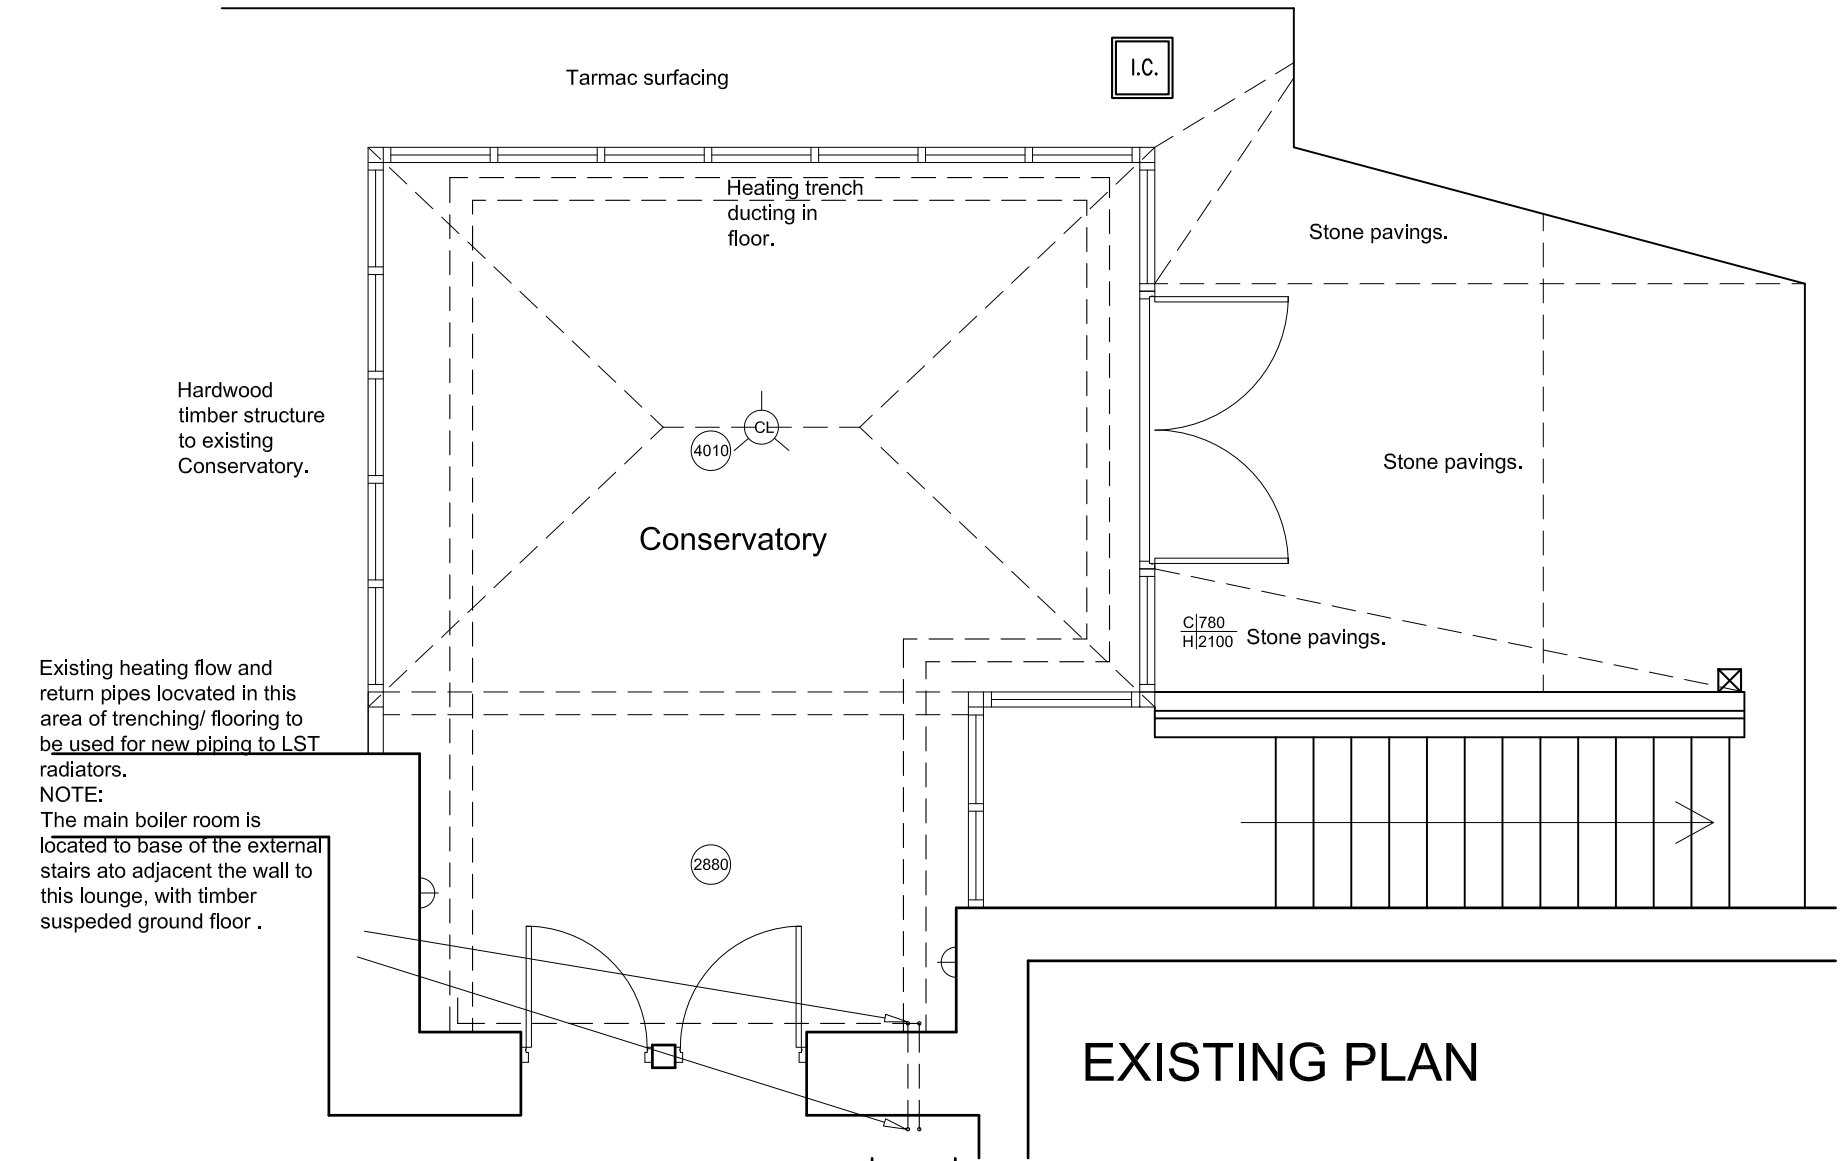

EXISTING PLAN

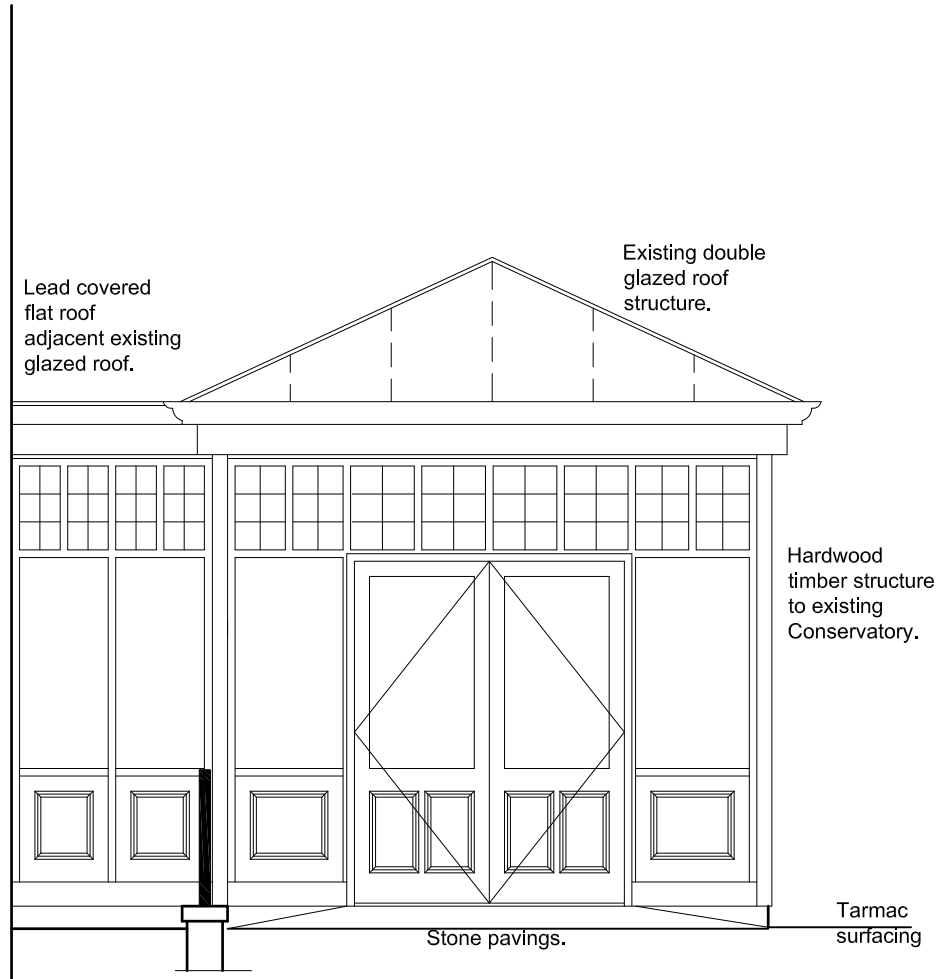

EXISTING LHS ELEVATION

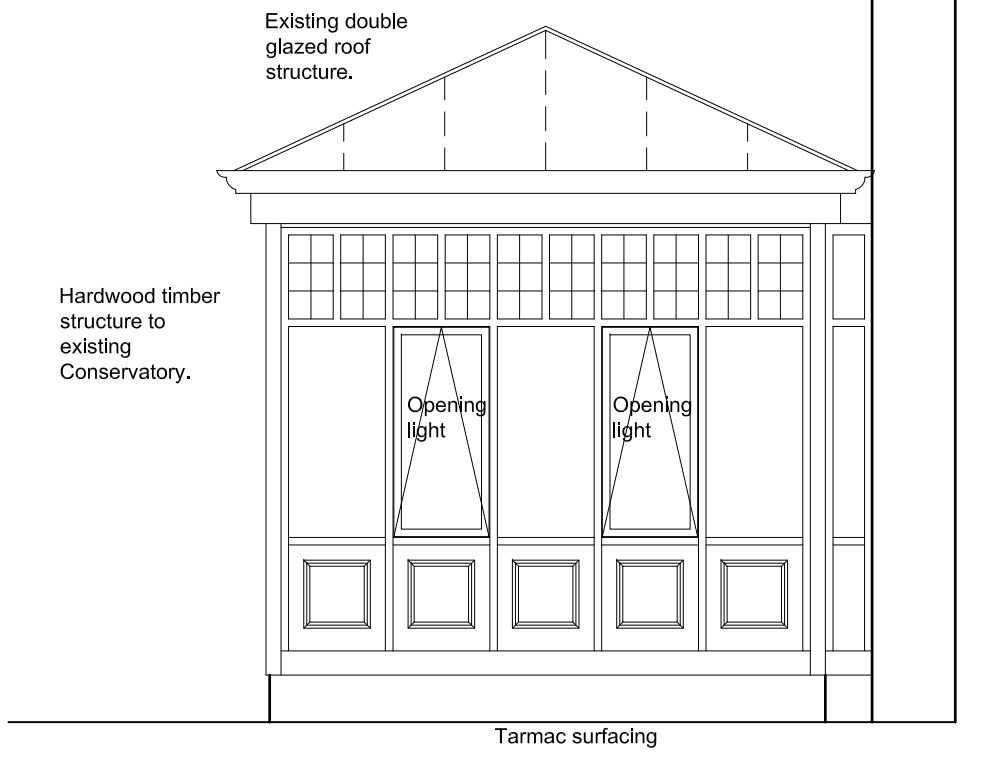

EXISTING RHS ELEVATION

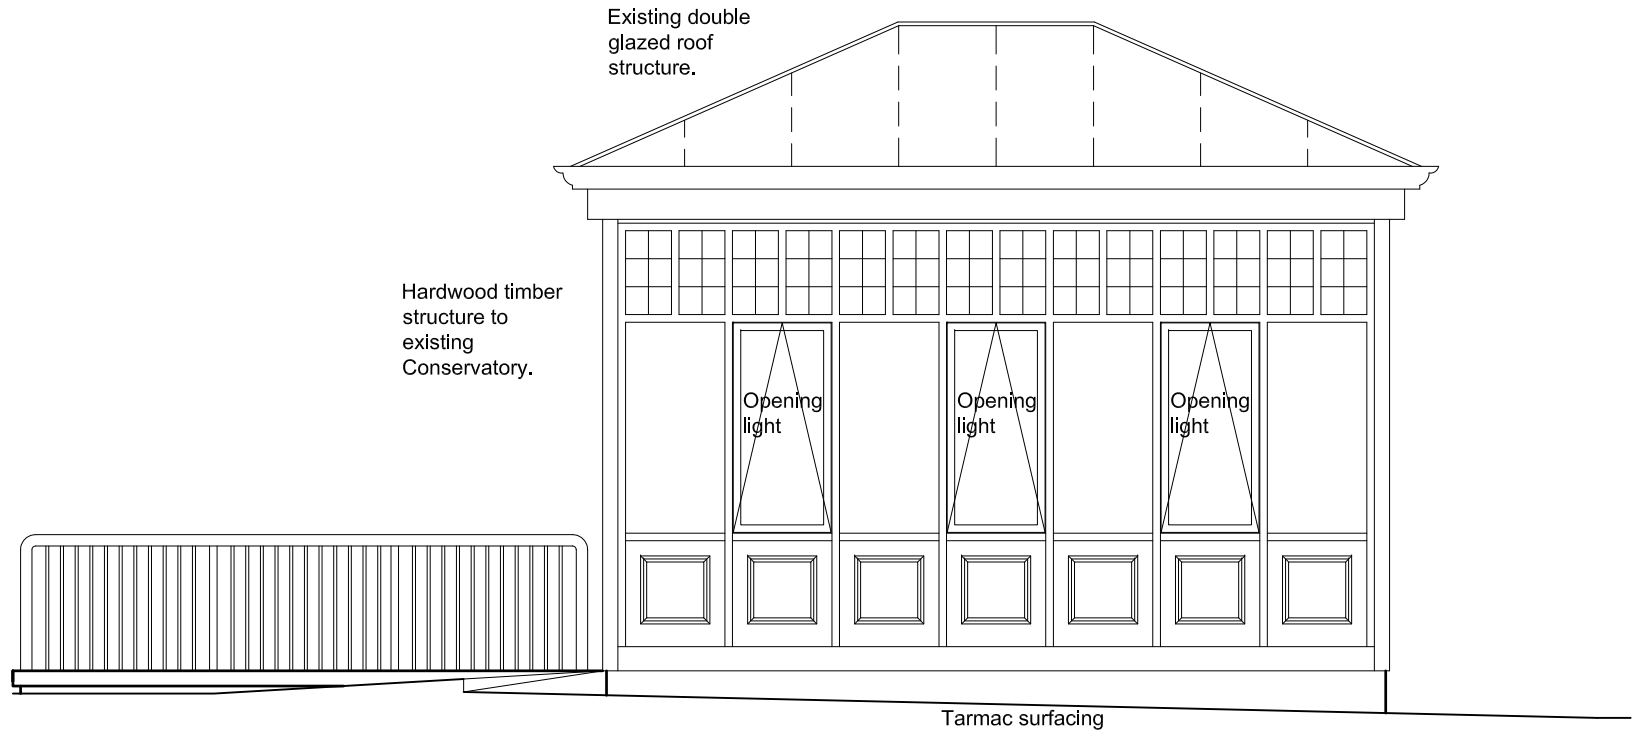

EXISTING REAR ELEVATION

A3 WHEN PLOTTED

Rev:	Description:	Date:
A	High level glazing altered	18/01/12

CHESHIRE SK3 8AB
12 GREEK STREET STOCKPORT
Tel: (0161) 476-6662 Fax: (0161) 477-6663
www.lgdsurveyhg.co.uk Info@lgdsurveyhg.co.uk

This dwg is copyright and should not be used or reproduced without the written consent of IGL Surveyhg
All dimensions to be checked on site by the contractor prior to commencement of work

Chartered Building Surveyors
Design & Construction Consultants

Dwg No: 2455/05 Scale: 1:50
Drawn by:AD Date: JULY '11
Checked: RWI Rev: A

CLIENT: THE SALVATION ARMY TRUSTEE COMPANY

PROJECT: THE HAWTHORNS CONSERVATORY ALTERATIONS

DRAWING: EXISTING PLANS AND ELEVATIONS