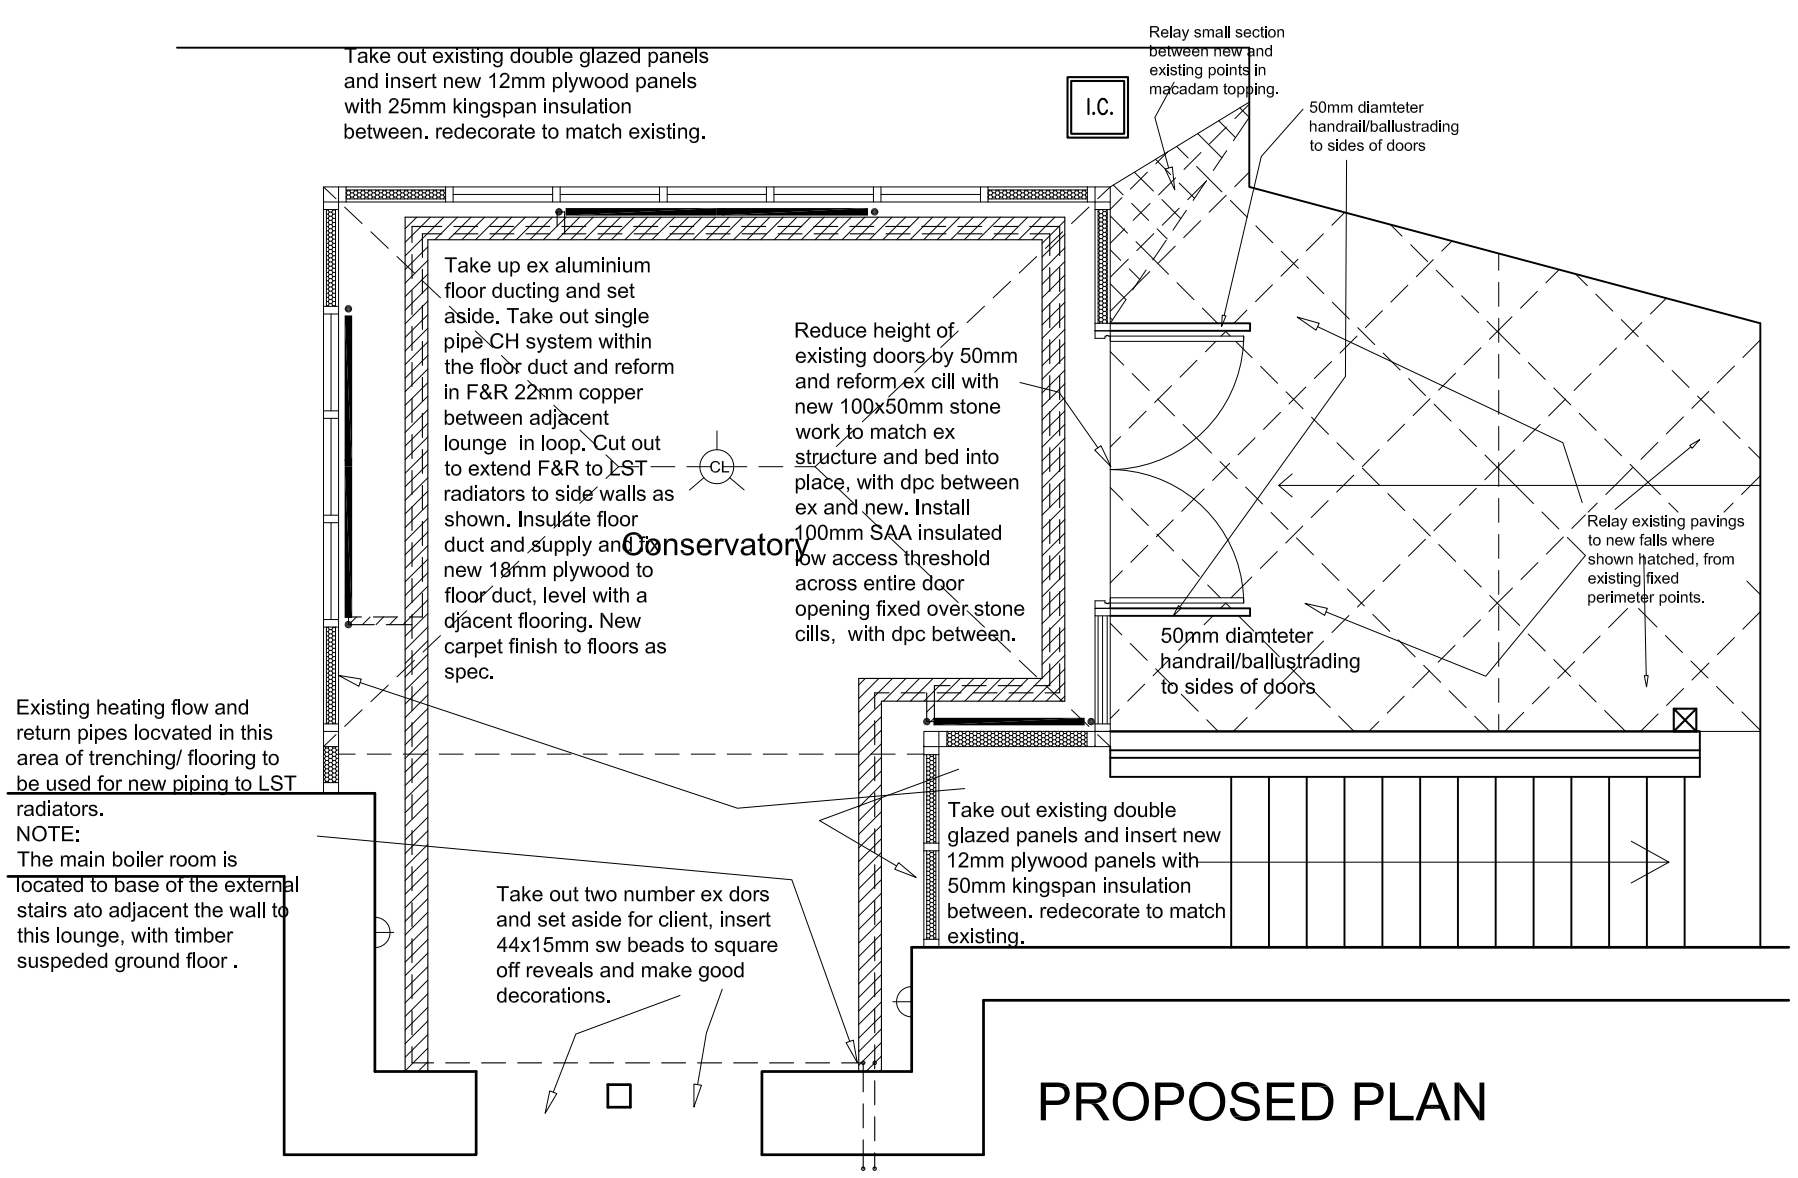

PROPOSED PLAN

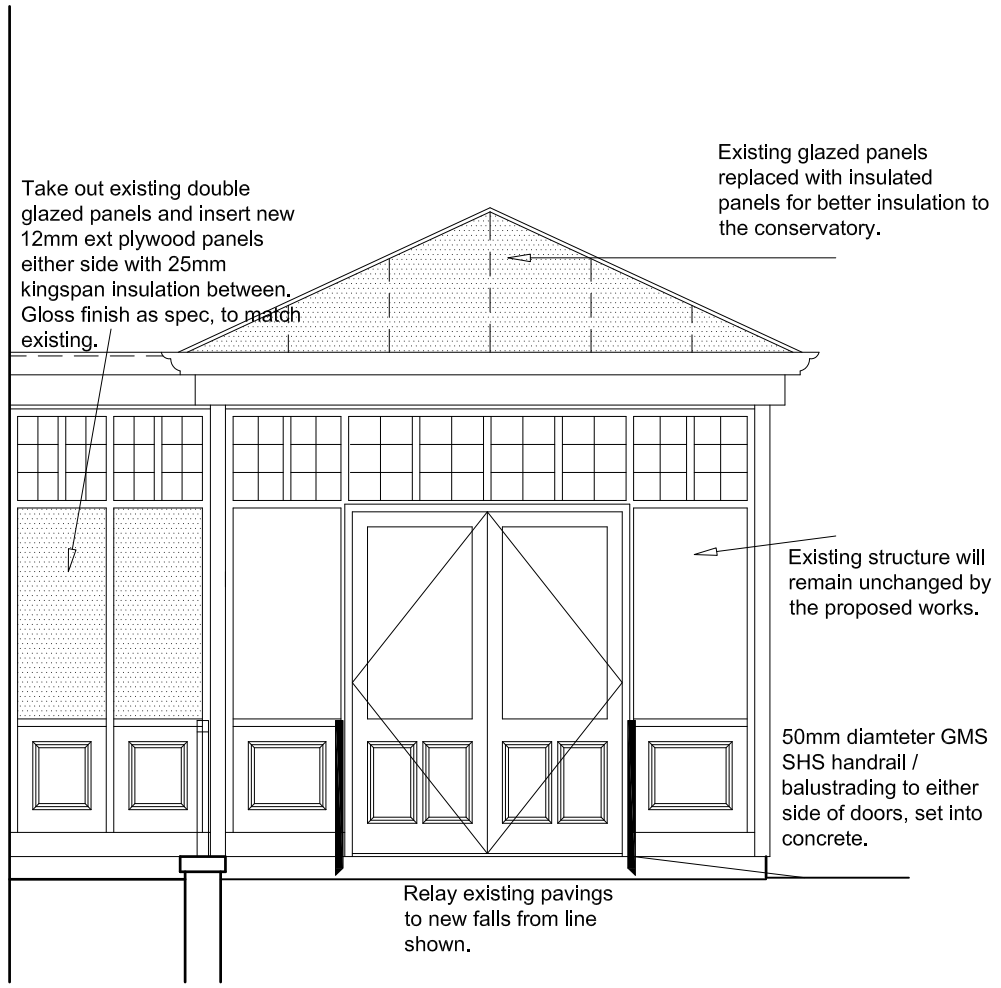

PROPOSED LHS ELEVATION

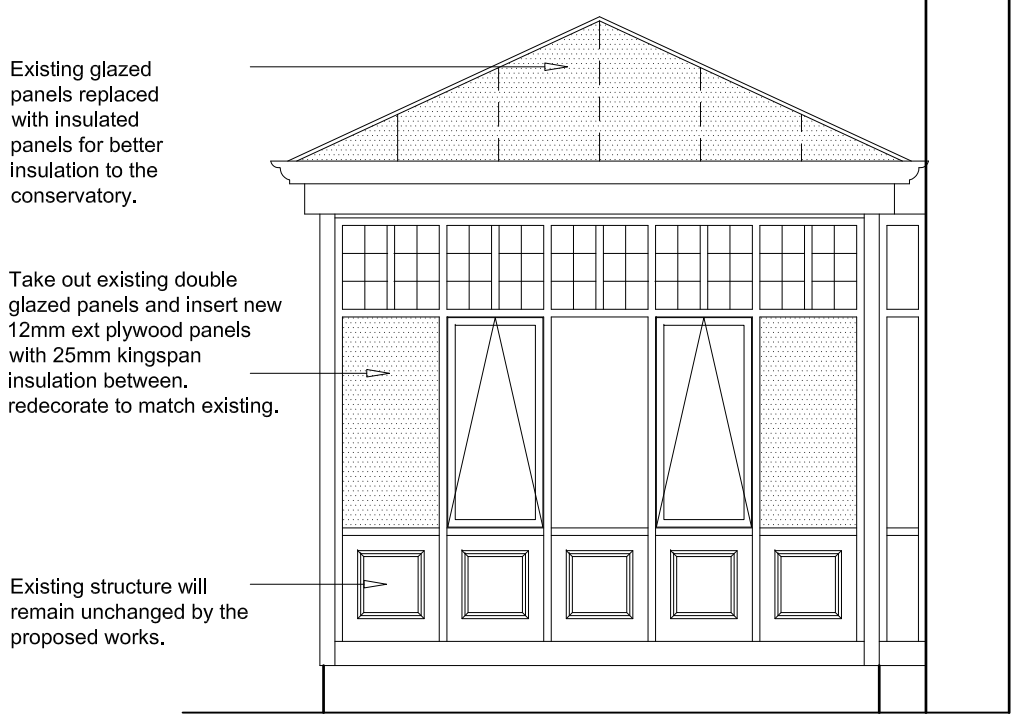

PROPOSED RHS ELEVATION

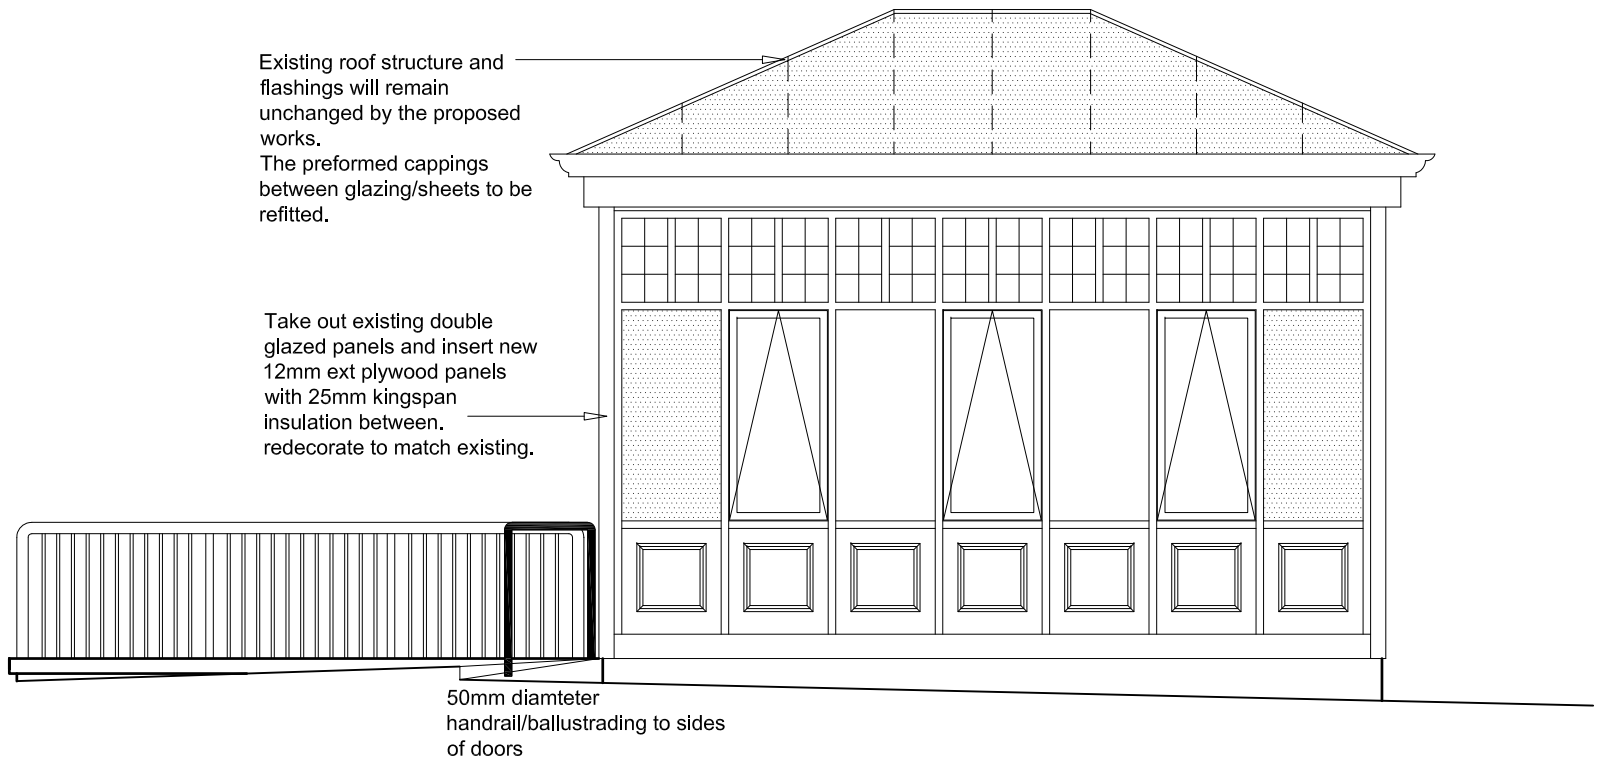

PROPOSED REAR ELEVATION

A3 WHEN PLOTTED

Rev:	Description:	Date:
A	Existing glazing highlighted	18/01/12

12 GREEK STREET STOCKPORT CHESHIRE SK3 8AB
Tel: (0161) 476-6662 Fax: (0161) 477-6663 Info@lglsurveyhg.co.uk
www.lglsurveyhg.co.uk
Chartered Building Surveyors
Design & Construction Consultants

This dwg is copyright and should not be used or reproduced without the written consent of IGL Surveyhg
All dimensions to be checked on site by the contractor prior to commencement of work

CLIENT: THE SALVATION ARMY TRUSTEE COMPANY
PROJECT: THE HAWTHORNS CONSERVATORY ALTERATIONS
DRAWING: PROPOSED PLAN AND ELEVATIONS

Dwg No: 2455/06 Scale: 1:50 Date: November 2011 Rev: A
Drawn by:AD
Checked: RWI