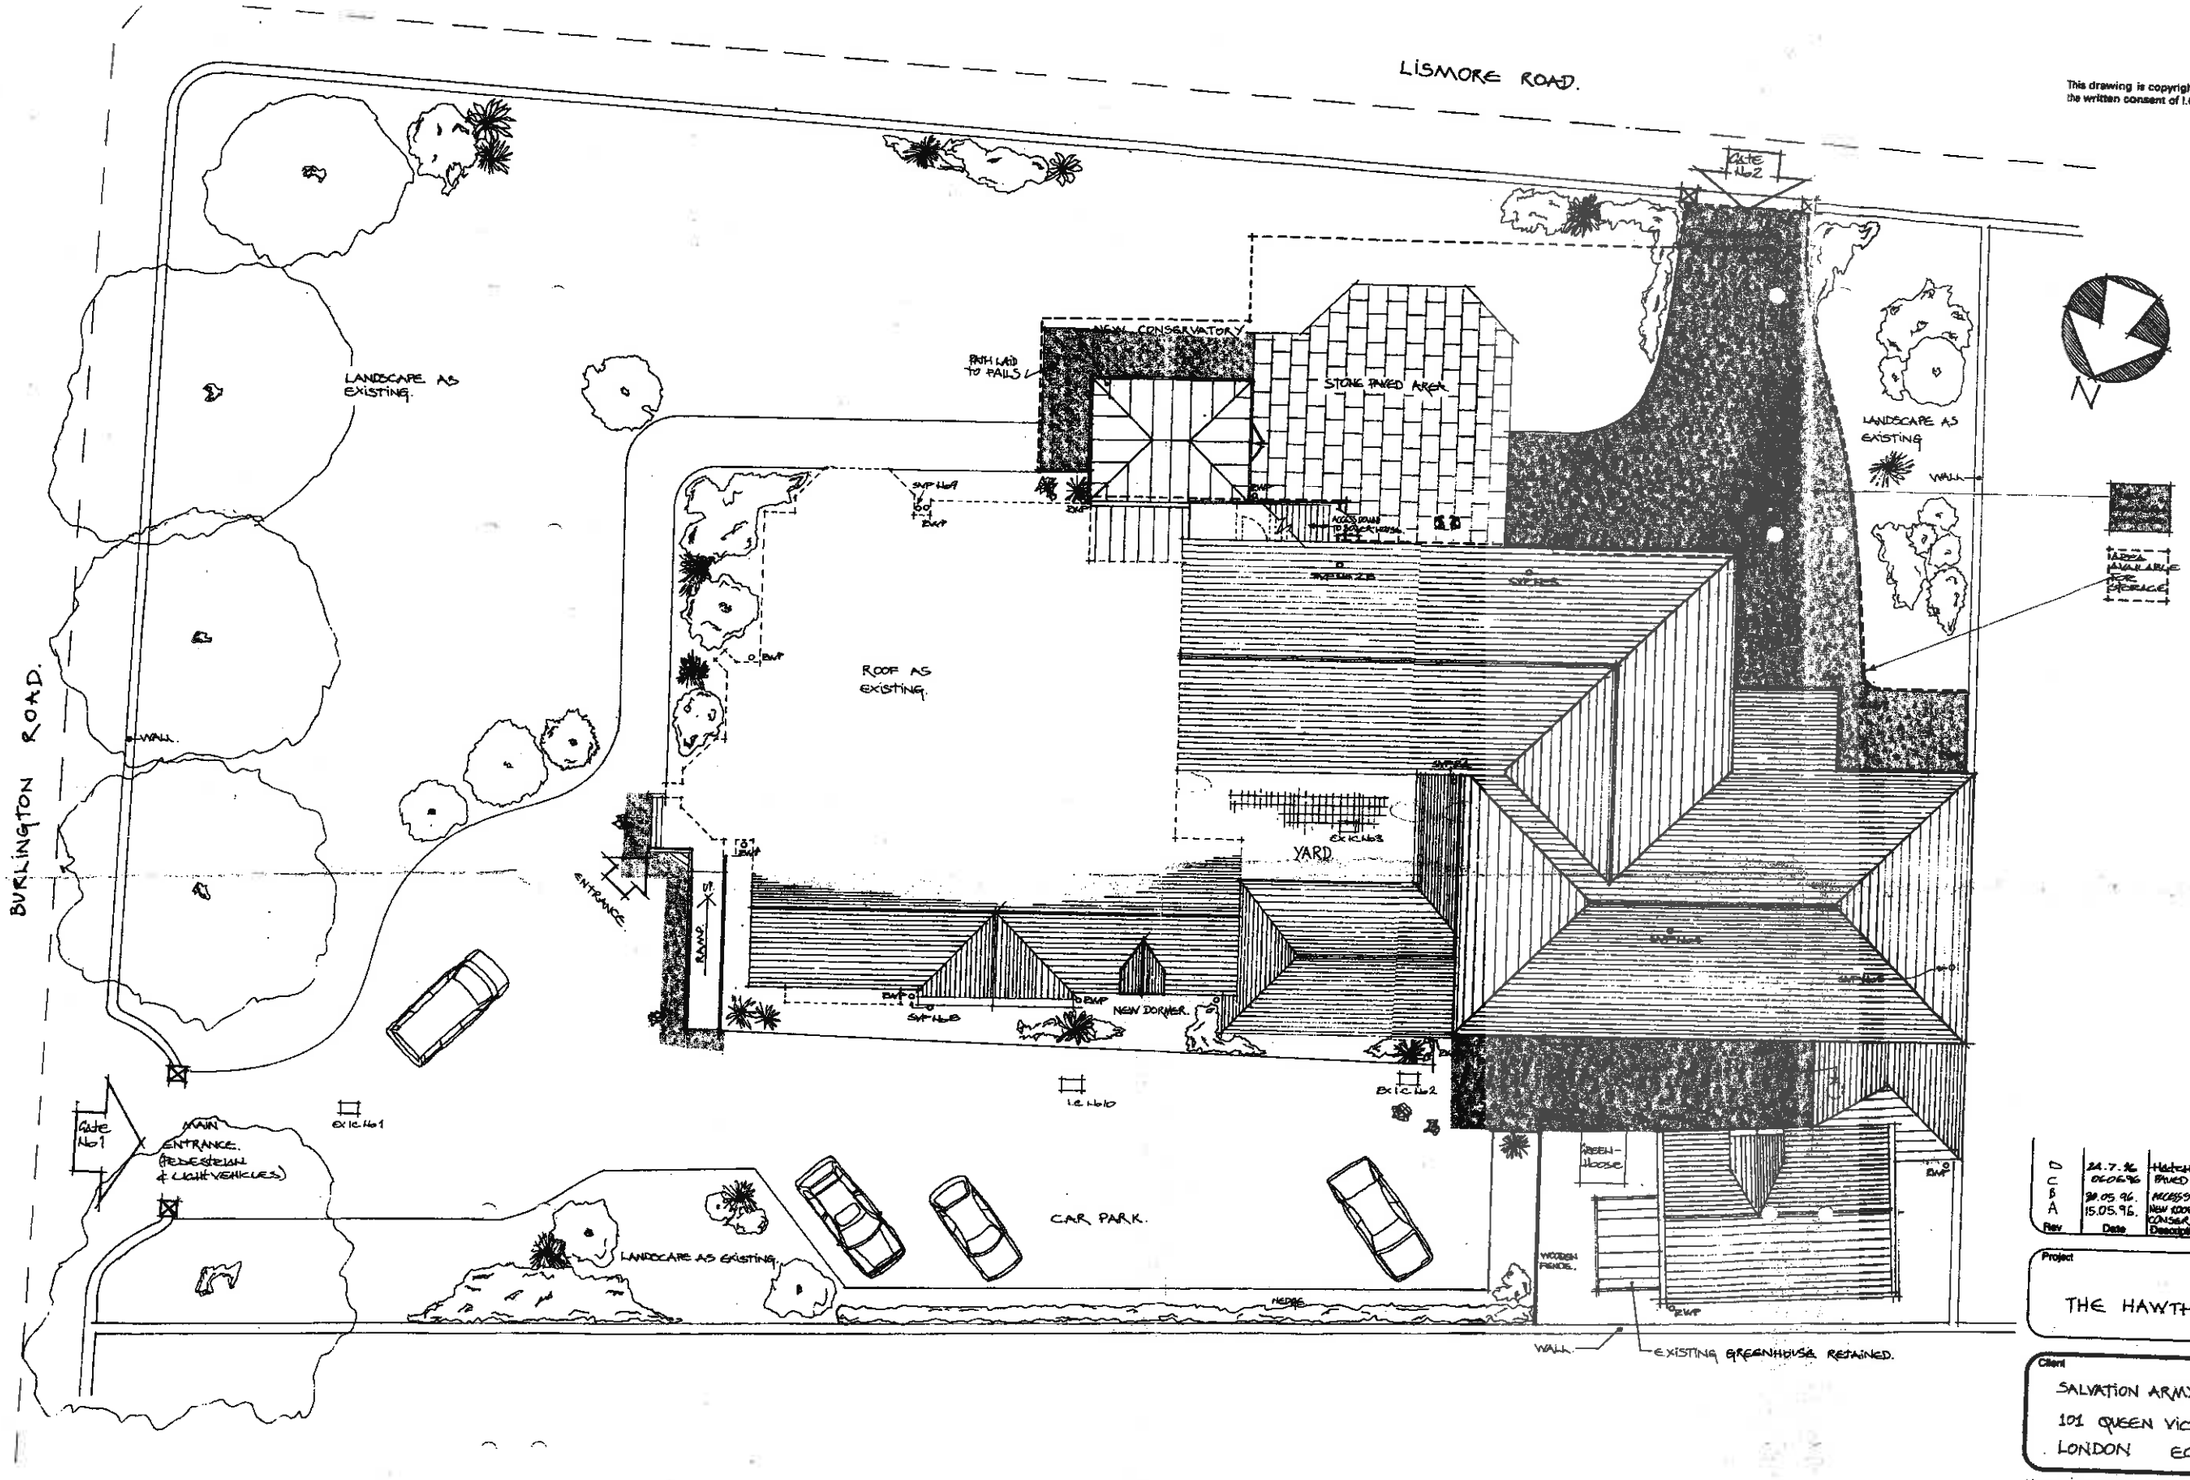

This drawing is copyright and should not be used or reproduced without the written consent of I.G.L. Partnership

Rev	Date	Description	Initials
D	24.7.96	HATCHING/DRAINAGE ADDED	PMM
C	06.06.96	PAVED AREA & GATE ADDED	PAB
B	30.05.96.	ACCESS STAIRS TO BOILER HOUSE ADDED.	DAB.
A	15.05.96.	NEW ROOF LAYOUT TO EXTENSION, CONSERVATORY & GREENHOUSE ADDED.	DAB.

Project

THE HAWTHORNS, BUXTON.

Client

SALVATION ARMY TRUSTEE COMPANY
101 QUEEN VICTORIA STREET
LONDON EC4P 4EP.

Title

PROPOSED SITE & ROOF LAYOUT.

Date :		Drawing Number.	Rev.
Drawn by :			
Scale :	NTS	2455/LP	

INNOCENT GASKELL LYNN PARTNERSHIP
Anglo House
Chapel Road
Northenden
Manchester M22 4JN
Tel (0161) 945 6662
Fax (0161) 945 6663